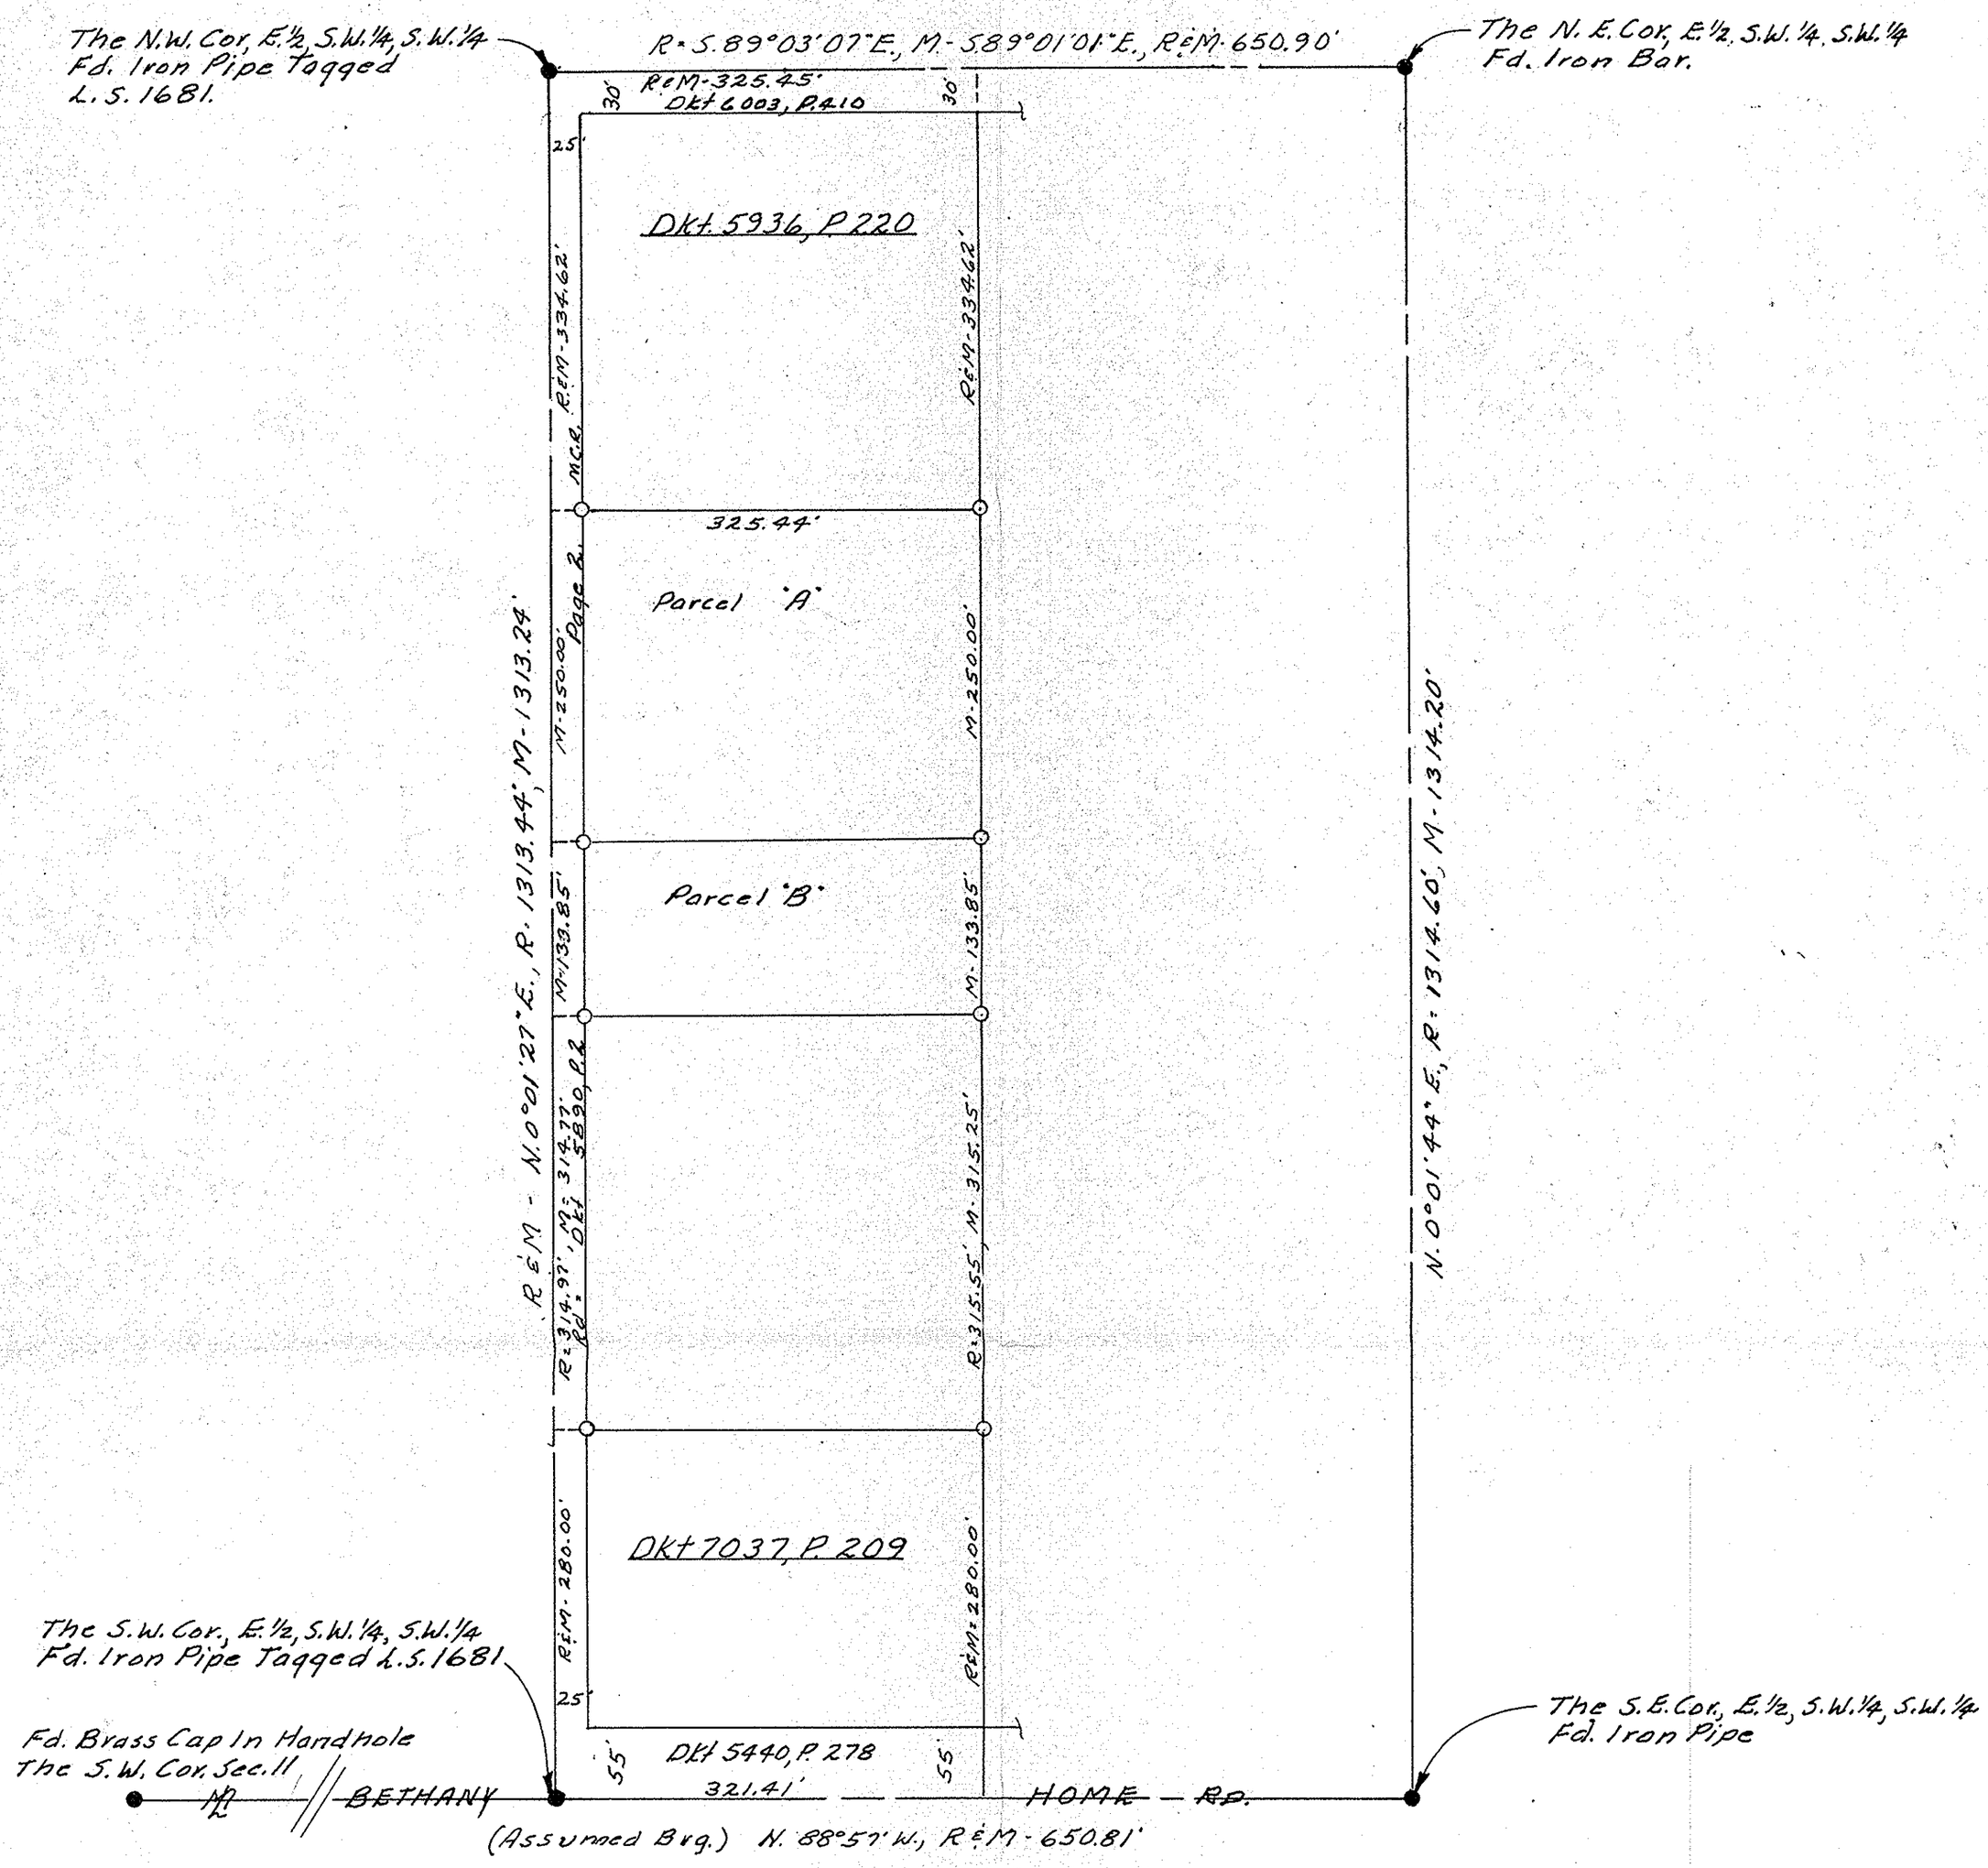

REPORT OF SURVEY

OF

Part Of The E.½, S.W.¼, S.W.¼,
Sec. 11, T.2N., R.1W., G&S.R. B.&M.
Maricopa County, Az.

For

REED W. KING, Atty.
2035 North Central Ave.
Phoenix, Az.

N

Scale: 1" = 100'

LEGEND

- ● = Monument Found
- ● = Iron Pipe or Iron Bar Found
- ○ = 1/2" I.D. Iron Pipe Tagged L.S. 1681 Set This Survey
- R = Data From Maricopa County Records (Dkt 5936, P.220) (Dkt. 9836, P.381) (Dkt. 7037, P209)
- CR = Calculated From R
- M = Measured in Field
- CM = Calculated From M
- -x-x-x- = Wire or Wood Fence
- -o-o-o- = Chain Link Fence
- = Block or Stone Wall

CERTIFICATION: This will certify that the survey shown hereon was done under my supervision during the month of July, 1976 and June, 1979.

Eugene V. Skelly 6/17/79

ARIZONA SURVEYING SERVICE
2802 W. SOLANO DR. N., PHOENIX, ARIZONA
Drawing No. 796879 Phone: 242-3609

DIN # 57847