W1-245-2 - 2 SURVEY

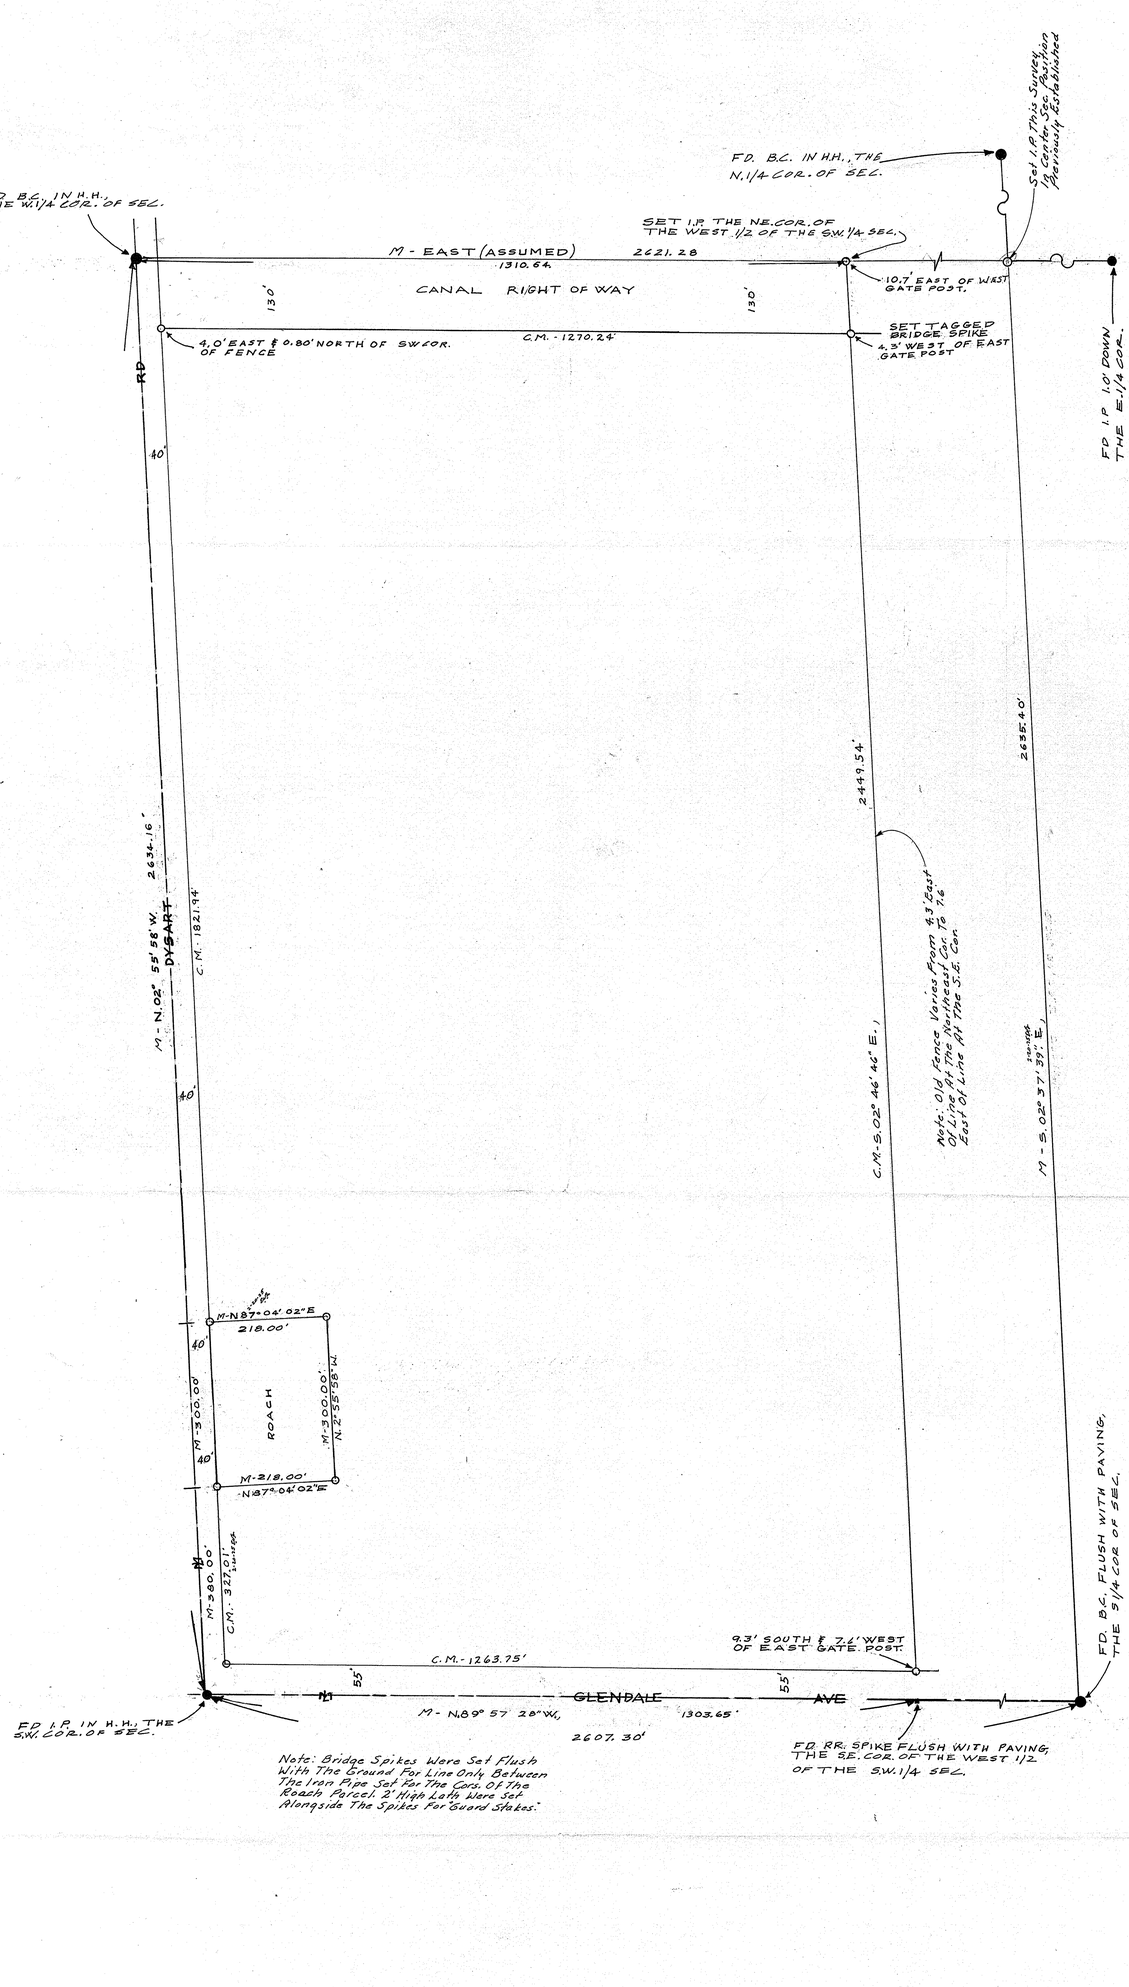

Note: Bridge Spikes Were Set Flush With The Ground For Line Only Between The Iron Pipe Set For The Cors. Of The Roach Parcel. 2' High Lath Were Set Alongside The Spikes For "Guard Stakes."

REPORT OF SURVEY

OF

THAT PORTION OF THE SW1/4 SEC 2, T.2N, R1W. G.& S.R. B.&M. SHOWN HEREON.

FOR

THE SOUTHWEST SALT Co.

P.O. Bx. 1237, LITCHFIELD PARK, ARIZ.

N

Scale: 1" = 100'

LEGEND

- ● = Monument Found
- ● = Iron Pipe or Iron Bar Found
- ○ = 1/2" I.D. Iron Pipe Tagged L.S. 1681 Set This Survey
- R = Data From Maricopa County Records
- CR = Calculated From R
- M = Measured in Field
- CM = Calculated From M
- = Wire or Wood Fence
- = Chain Link Fence
- = Block or Stone Wall

CERTIFICATION: This will certify that the survey shown hereon was done under my supervision during the month of Oct., 1973.

Eugene [illegible]

REGISTERED LAND SURVEYOR CERTIFICATE NO. 1681 EUGENE [illegible] MARICOPA COUNTY ARIZONA, U.S.A.

ARIZONA SURVEYING SERVICE
5704 N. 27th AVENUE, PHOENIX, ARIZONA
Drawing No. L-73-10870, Phone: 242-0539

DIN # 57857-1/1 APLS