REPORT OF SURVEY
FOR
DIO K. ROBERTS
P.O. BOX 98, CARMEL, C.A., 93921
OF
The W.½, LOT 5, BLOCK 1, BUCKEYE ROAD ACRES ADDITION, A SUB'DN Of The W½ Of The N.E.¼, N.E.¼, Sec 14 T.1N., R.2E. Of The G.&S.R.B.&M, M.C., As Shown On Book 29 Of Maps, Page 41, M.C.R.

NOTE: This Survey Was Made In Strict Conformance To Book 29 Of Maps, Page 41 And Dkt 12152, P.1180, All In M.C.R. And Also U.S. Life Title Co. Of Arizona, Pol. No. 71007-B.

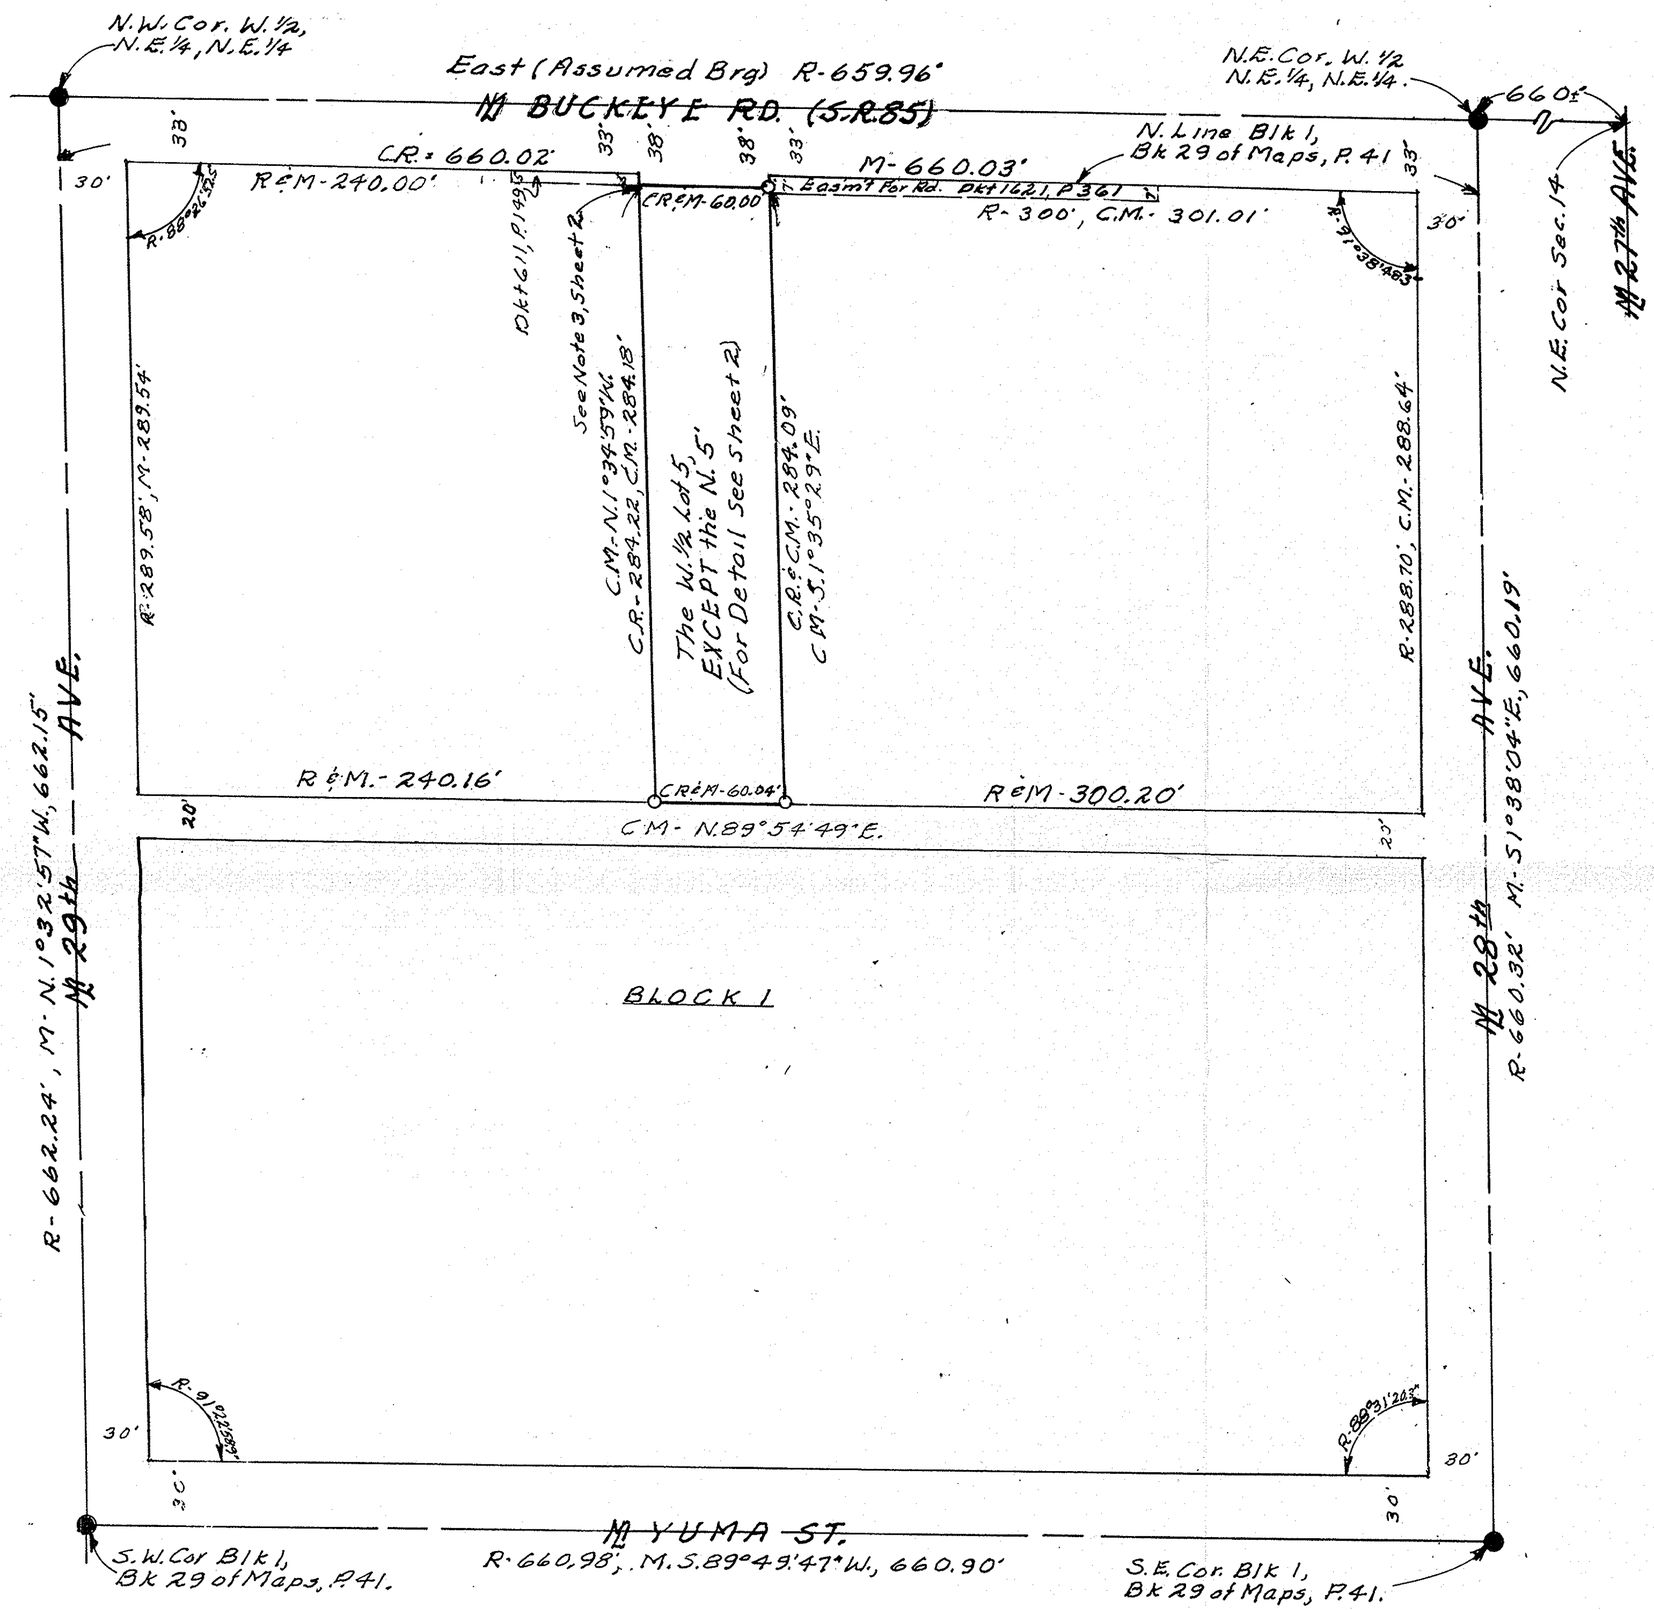

Scale: 1" = 50'

LEGEND

- ● = Monument Found (Brass Cap In Handhole)
- ● = Iron Pipe or Iron Bar Found
- ○ = 1/2" I.D. Iron Pipe Tagged L.S. 1681 Set This Survey
- R = Data From Maricopa County Records
- CR = Calculated From R
- M = Measured in Field
- CM = Calculated From M
- -x-x-x- = Wire or Wood Fence
- -o-o-o- = Chain Link Fence
- ▭▭▭ = Block or Stone Wall

CERTIFICATION: This will certify that the survey shown hereon was done under my supervision during the month of Nov., 1986 and meets the existing requirements for accuracy to the best of my knowledge and belief.

Eugene [signature]

REGISTERED LAND SURVEYOR CERTIFICATE NO. 1681 EUGENE [signature] Date Signed 11/24/86 ARIZONA, U.S.A.

ARIZONA SURVEYING SERVICE
2802 W. SOLANO DR.N., PHOENIX, ARIZONA
Drawing No. 86-L-10907, Phone: 246-4101

Sheet 1 of 2 Sheets

DIN # 57861