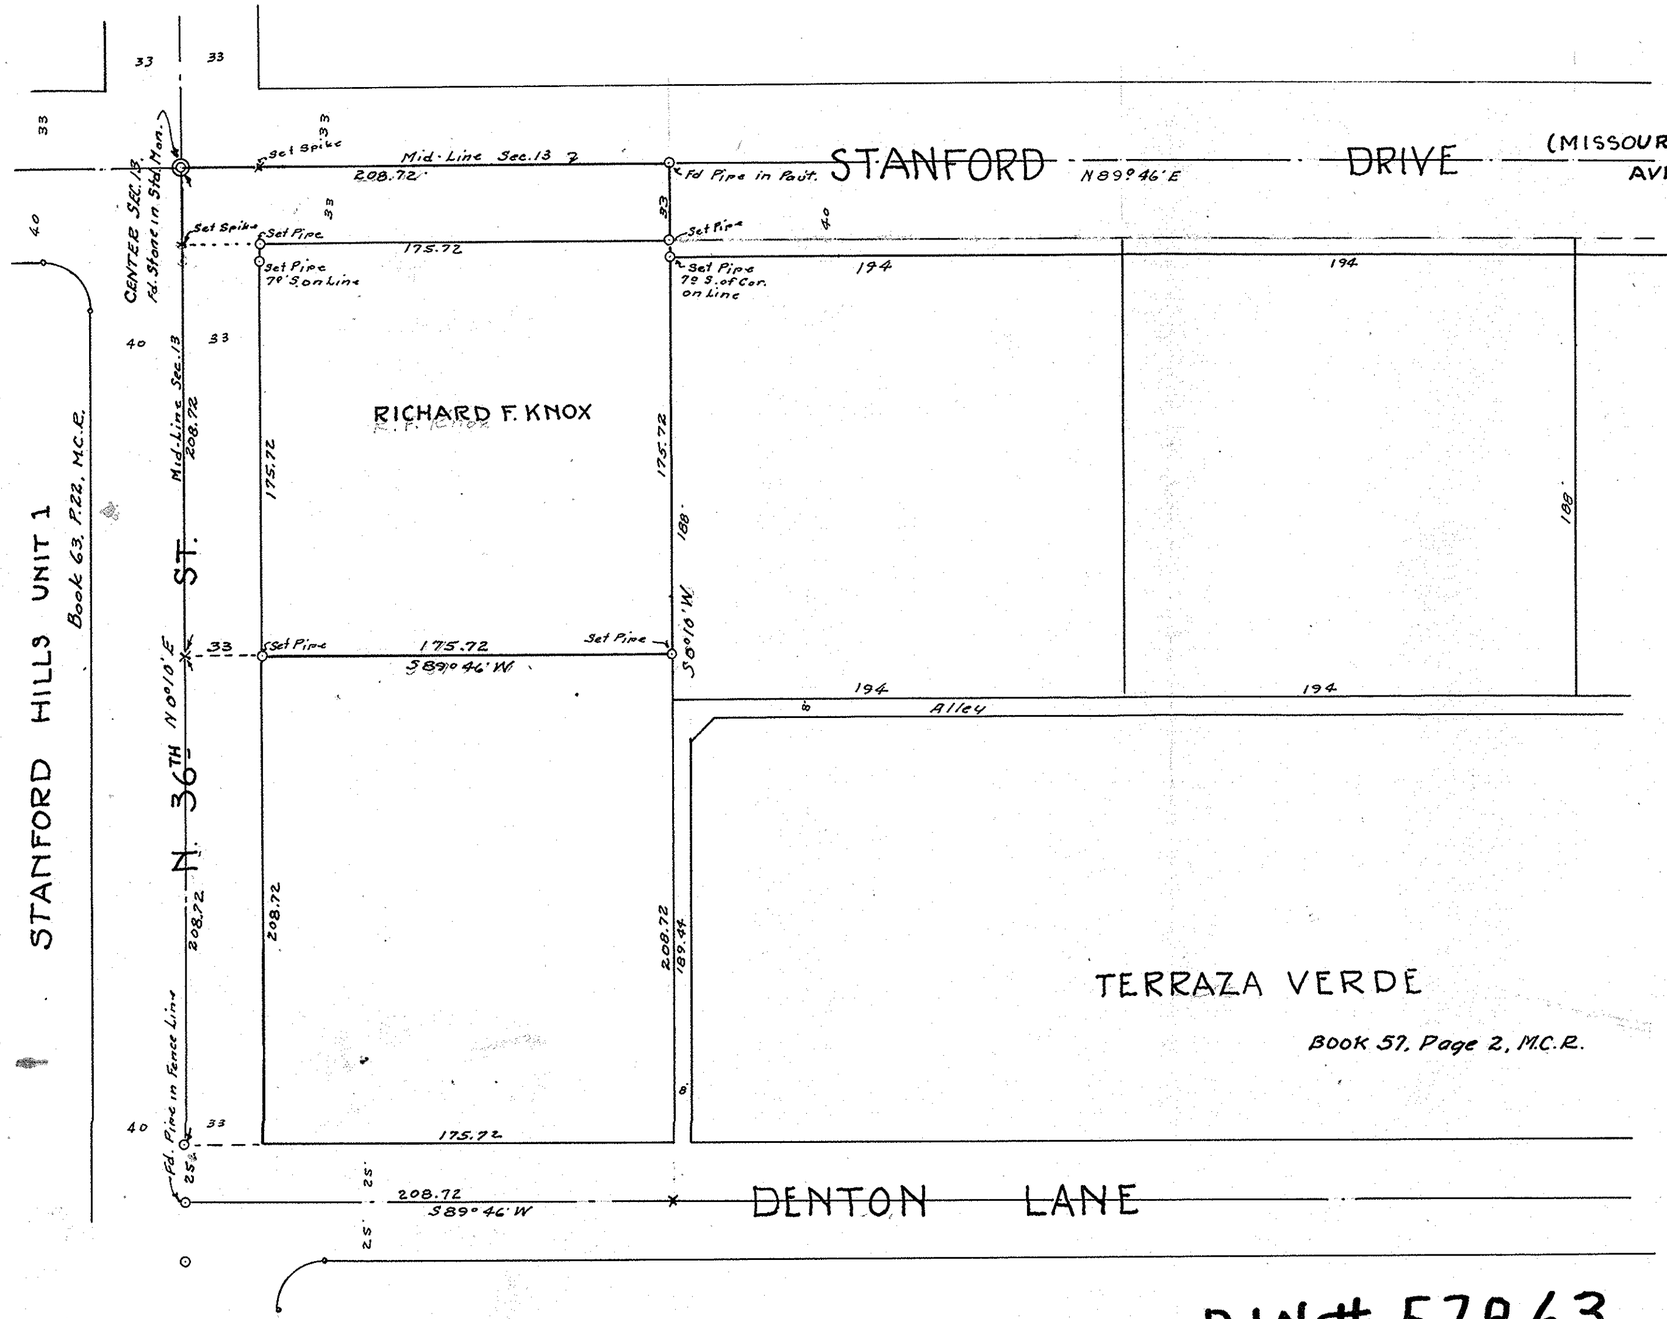

Scale 1" = 50 ft.
630316

Plat of Survey of a portion of the
NW¼ SE¼ Sec. 13, T.2 N., R.3 E.
G & S.R. B & M.
for
Richard F. Knox.
March 1963

W. T. Keplinger Engineer.

Description

Beginning at the NW Corner of the NW¼ SE¼ Sec. 13, Twp. 2 North, Range 3 East, G. & S.R. B. & M.; thence N 89° 46' E. (along the mid-line of said Sec. 13), 208.72 ft.; thence S. 0° 10' W. and parallel to the West line of said NW¼ SE¼, 208.72 ft.; thence S. 89° 46' W. 208.72 ft. to a point on the West line of said NW¼ SE¼, from which the center of Sec. 13 bears N 0° 10' E. 208.72 ft; thence N 0° 10' E. (along said West line) 208.72 ft. to the Point of beginning. (Subject to an Easement for Roadway over the North 33 ft. and the West 33 ft.)

13, 2N-3E

DIN # 57863