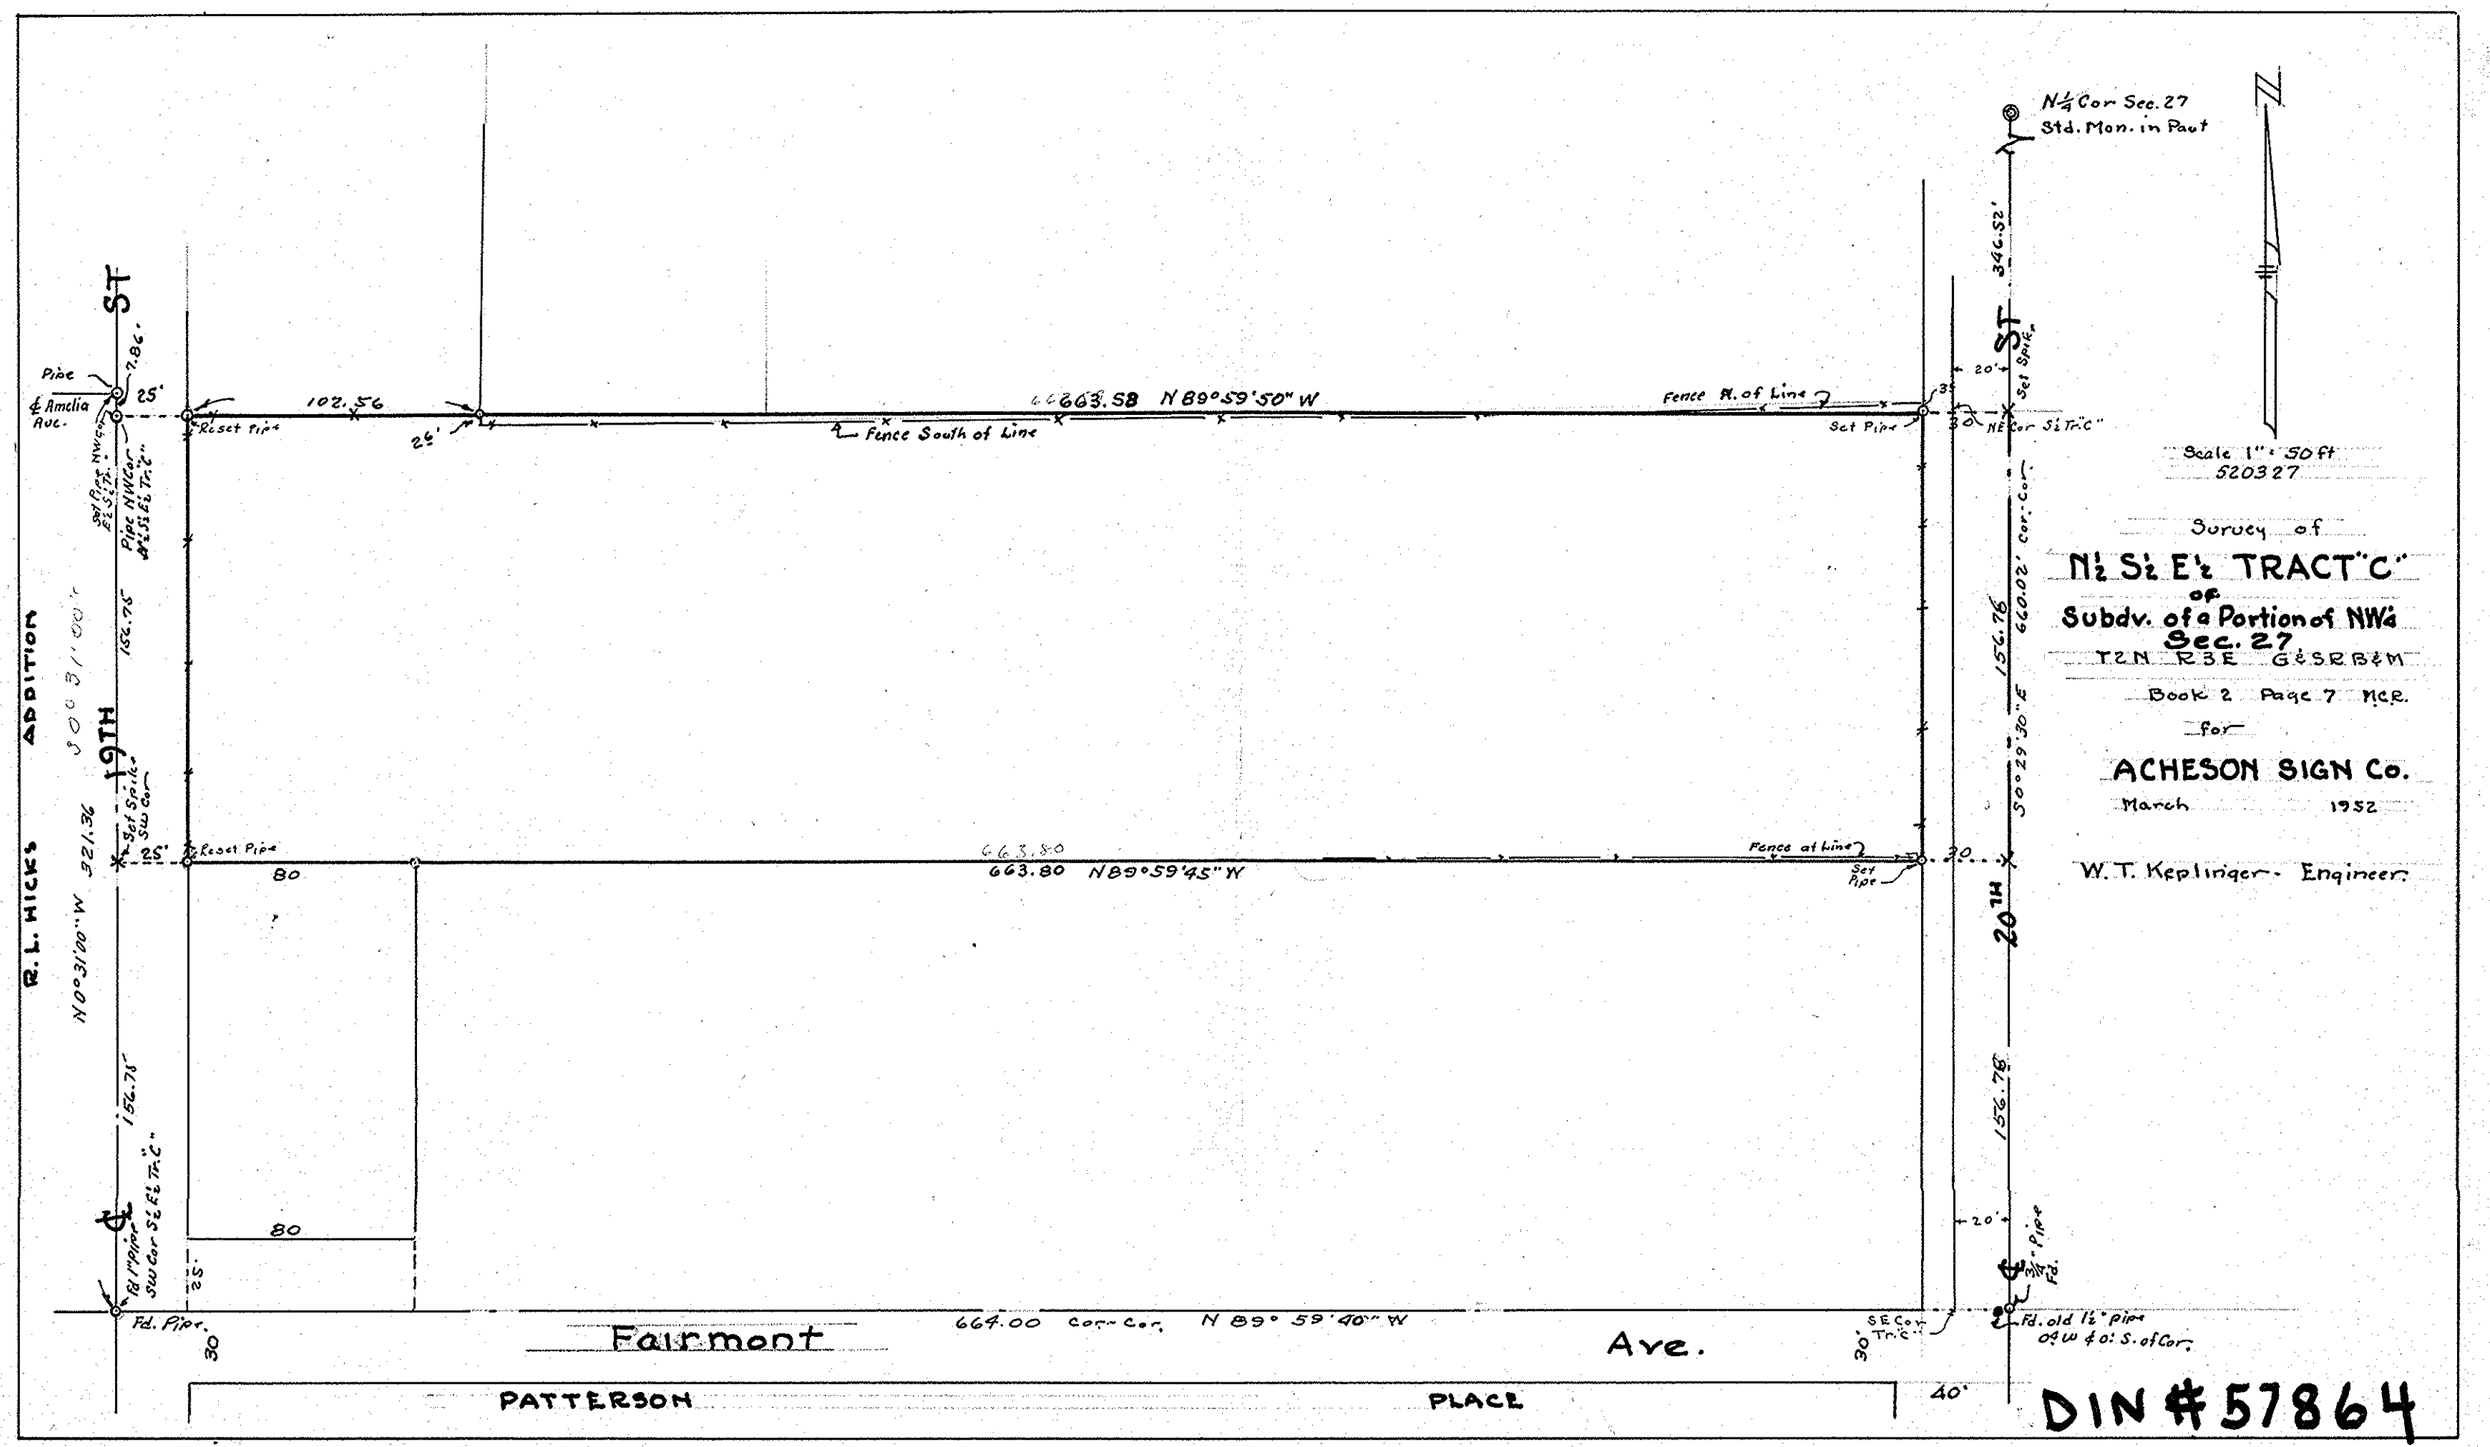

N¼ Cor Sec. 27
Std. Mon. in Paut
Scale 1" = 50 ft
520327
Survey of
N½ S½ E½ TRACT "C"
of
Subdv. of a Portion of NW¼
Sec. 27
T2N R3E G&SRB&M
Book 2 Page 7 MCR.
for
ACHESON SIGN Co.
March 1952
W. T. Keplinger - Engineer
Pipe
℄ Amelia Ave.
25'
7.86'
102.56
663.58 N 89°59'50" W
Fence South of Line
Fence N. of Line
Set Pipe
Reset Pipe
26'
20'
Set Spike
NE Cor S½ Tr. "C"
346.52'
ST
19TH
20TH
R. L. HICKS ADDITION
N 0°31'00" W 321.36
S 0°31'00" E
S 0°29'30" E
660.02' Cor-Cor
156.75
Set Spike SW Cor
Reset Pipe
663.80
663.80 N 89°59'45" W
Fence at Line
Set Pipe
80
80
25'
30'
Fd. Pipe
664.00 Cor-Cor N 89° 59' 40" W
Fairmont Ave.
SE Cor Tr. "C"
Fd. old 1½" pipe 0.4 W & 0.1 S. of Cor.
PATTERSON PLACE
40'
DIN #57864

27, 2N-3E