REPORT OF SURVEY

OF

Three Fresh Water Well Sites Lying In The S.W. 1/4, N.W. 1/4, Sec. 2, T2N, R.1W., G.&S.R.B.&M., Maricopa Co., Arizona

FOR

FENIX & SCISSON, INC.

ENGINEERS & CONTRACTORS

P.O. Bx. 15609

TULSA, OKLAHOMA

Description For Well No. 3: Beginning At The West 1/4 Cor., Sec. 2, T.2N., R.1W., G.&S.R.B.&M., Mar. Co., Az., thence East (Assumed Brg.), Along The East-West Mid-Line Of Said Sec. 2, 234.77'; Thence North, 200.92' To The Center Of Fresh Water Well No. 3.

Description For Well No. 2: Beginning At The West 1/4 Cor. Sec. 2, T.2N., R.1W., G.&S.R.B.&M., Mar. Co., Az.; Thence East (Assumed Brg.) Along The East-West Mid-Line Of Said Sec. 2, 667.41'; Thence North, 200.92' To The Center Of Fresh Water Well No. 2.

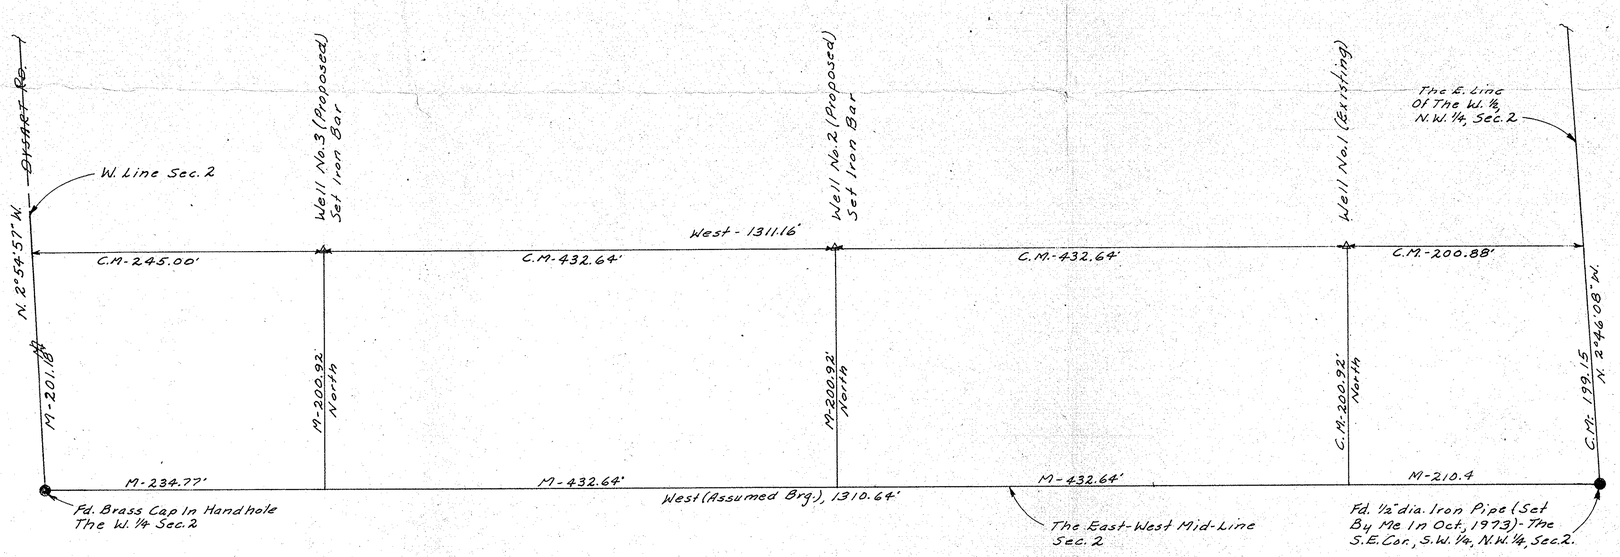

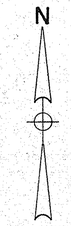

Scale: 1" = 60'

LEGEND

- ● = Monument Found
- ● = Iron Pipe or Iron Bar Found
- ○ = 1/2" I.D. Iron Pipe Tagged L.S. 1681 Set This Survey
- R = Data From Maricopa County Records
- CR = Calculated From R
- M = Measured in Field
- CM = Calculated From M
- = Wire or Wood Fence
- = Chain Link Fence
- = Block or Stone Wall

CERTIFICATION: This will certify that the survey shown hereon was done under my supervision during the month of

Eugene V. Kelley

REGISTERED LAND SURVEYOR CERTIFICATE NO. 1681 EUGENE V. KELLY DATE 7/22/74 ARIZONA, U.S.A.

ARIZONA SURVEYING SERVICE

2802 W. SOLANO DR., N., PHOENIX, ARIZONA

Drawing No. L-74-6807 Phone: 242-0539

Sheet 1 of 3 Sheets.

PIN # 57876