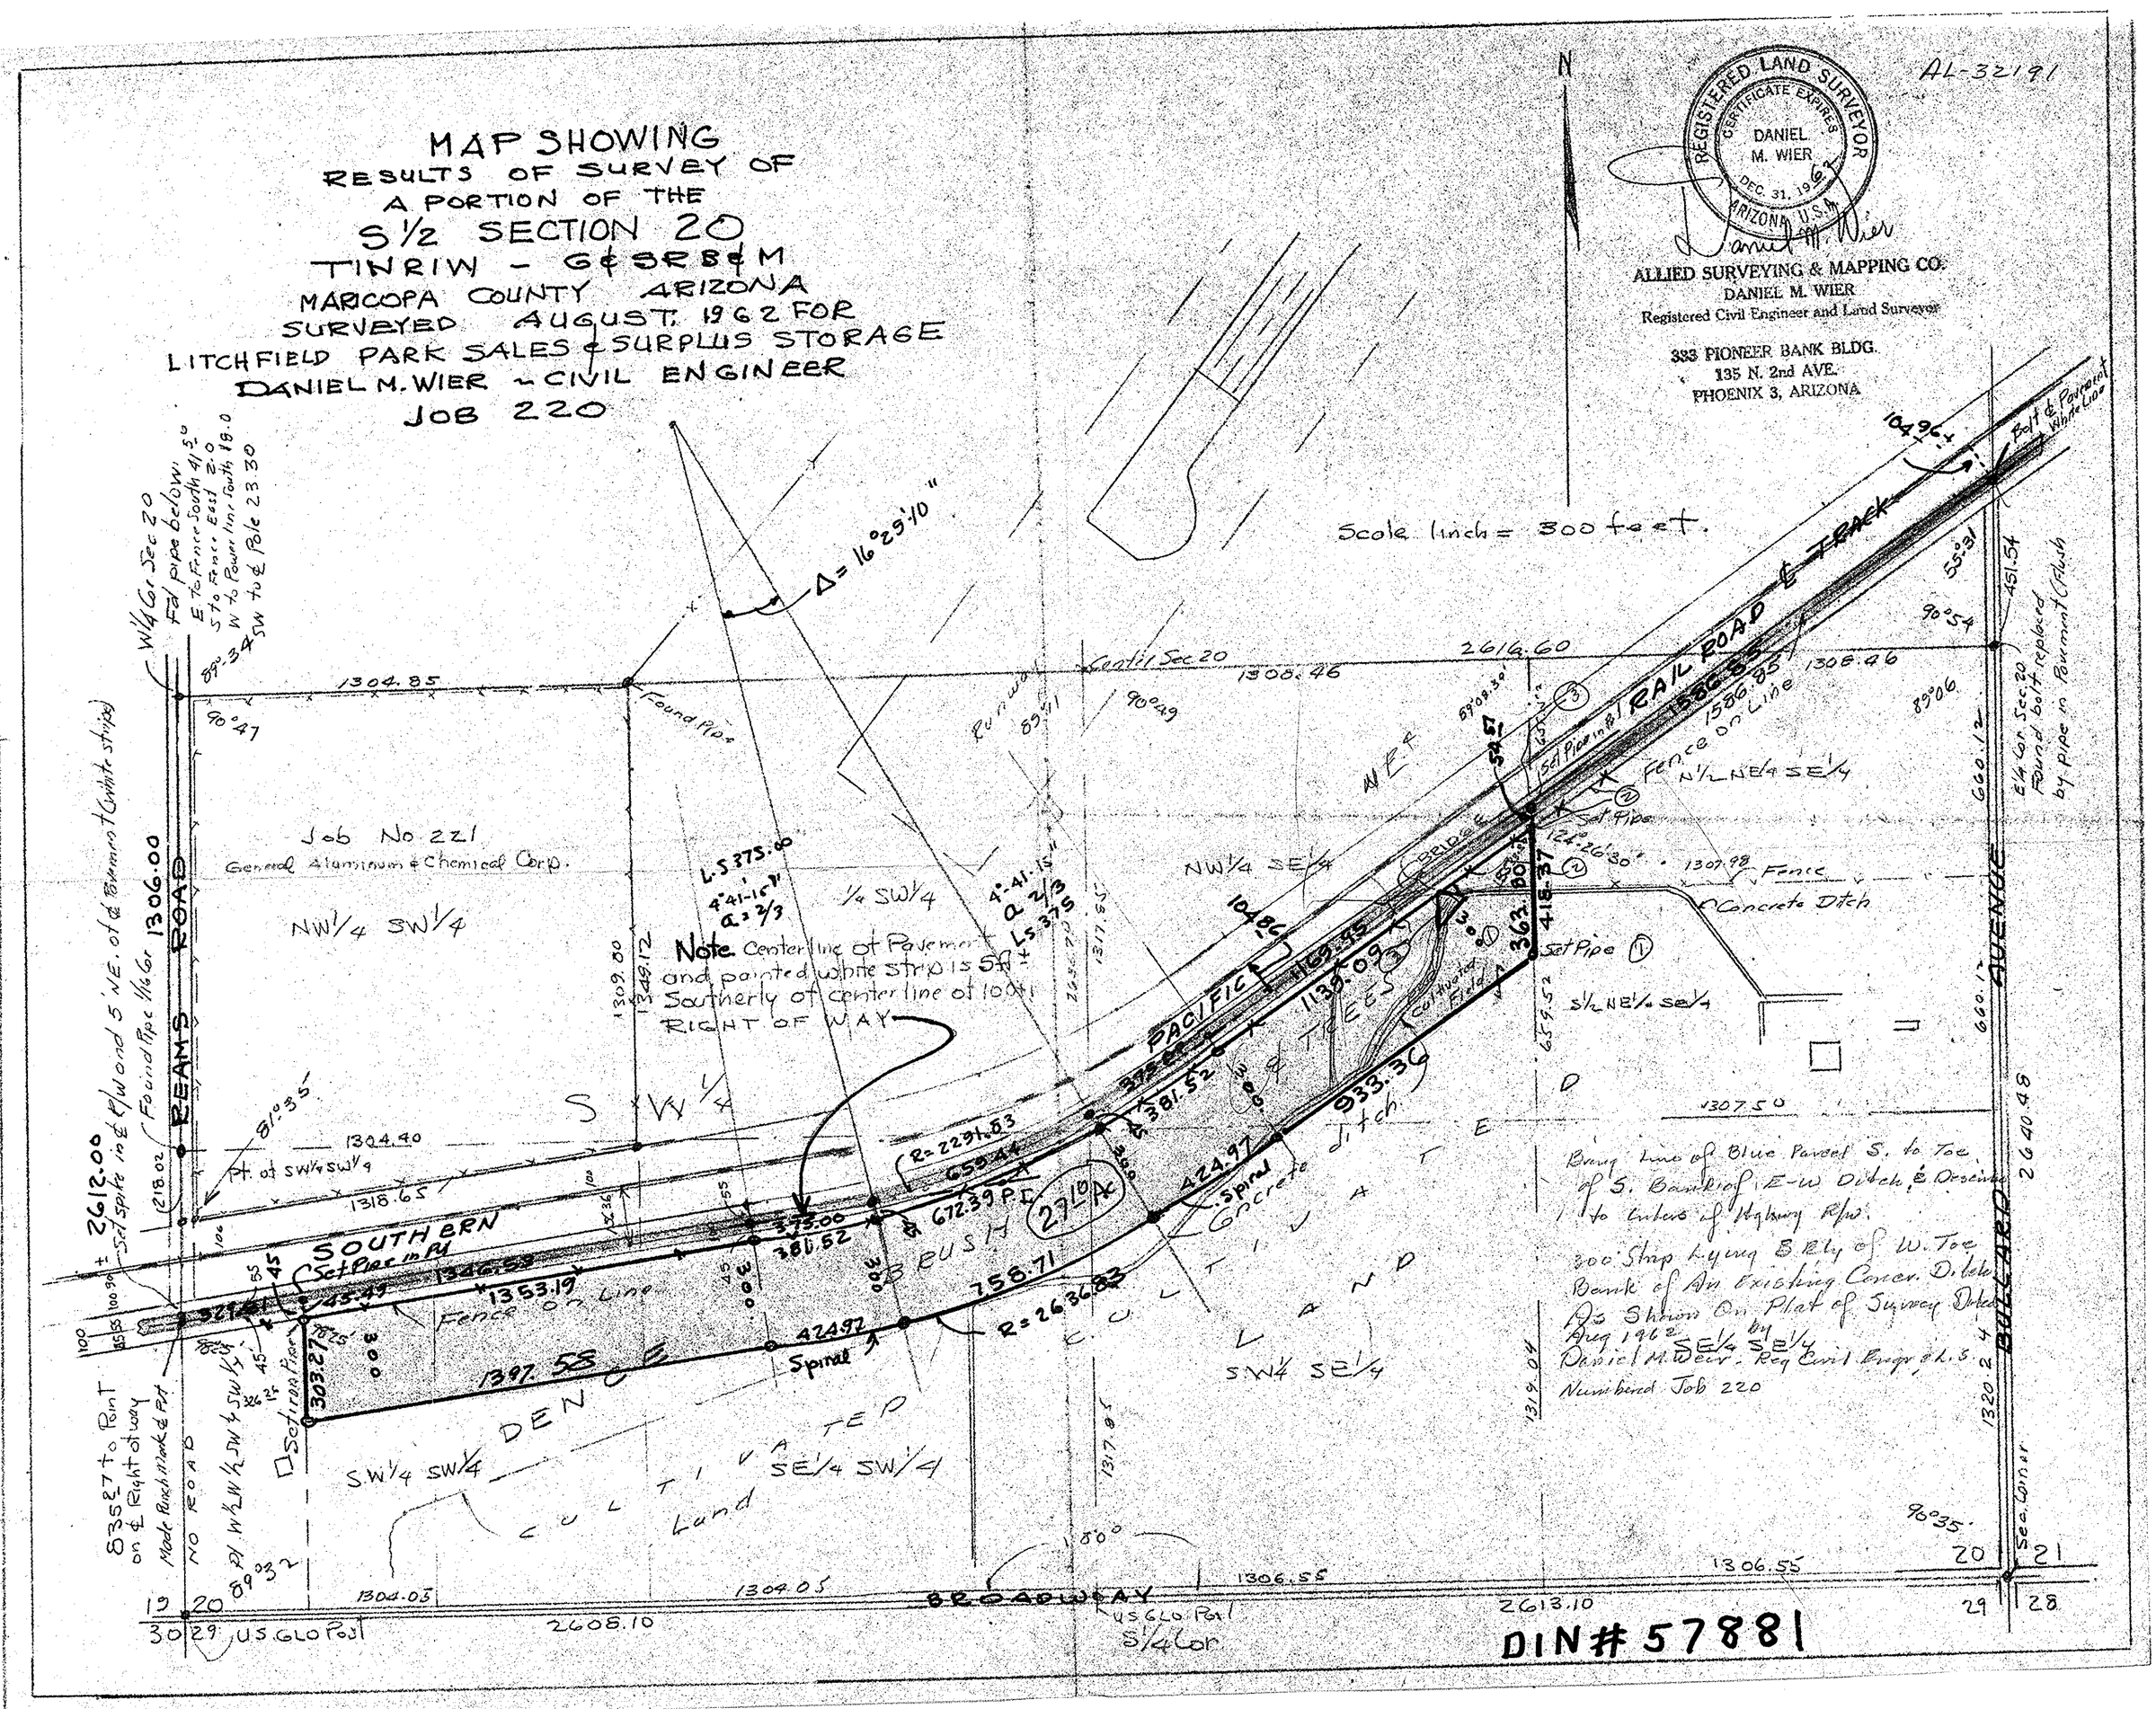

MAP SHOWING
RESULTS OF SURVEY OF
A PORTION OF THE
S 1/2 SECTION 20
TINRIW - G&SRB&M
MARICOPA COUNTY ARIZONA
SURVEYED AUGUST 1962 FOR
LITCHFIELD PARK SALES & SURPLUS STORAGE
DANIEL M. WIER - CIVIL ENGINEER
JOB 220
AL-32191
REGISTERED LAND SURVEYOR
CERTIFICATE EXPIRES
DANIEL M. WIER
DEC. 31, 1962
ARIZONA, U.S.A.
ALLIED SURVEYING & MAPPING CO.
DANIEL M. WIER
Registered Civil Engineer and Land Surveyor
333 PIONEER BANK BLDG.
135 N. 2nd AVE.
PHOENIX 3, ARIZONA
N
Scale 1 inch = 300 feet.
Δ = 16°29'10"
Job No 221
General Aluminum & Chemical Corp.
NW1/4 SW1/4
1/4 SW1/4
NW1/4 SE1/4
SW1/4
SOUTHERN PACIFIC RAILROAD & TRACK
Fence on Line
Concrete Ditch
Bolt & Pavement White Line
Set Pipe in Pt
Set Pipe
Found Pipe
Found Pipe 1/16 Cor
Pt. of SW1/4 SW1/4
Set spike in ℄ P/W and 5' NE. of ℄ Pavement (White stripe)
Note. Centerline of Pavement and painted white strip is 5ft ± Southerly of center line of 100ft RIGHT OF WAY
Bring Line of Blue Parcel S. to Toe of S. Bank of E-W Ditch, & Describe to Enters of Highway R/W.
300' Strip Lying S Ely of W. Toe Bank of An Existing Concr. Ditch As Shown On Plat of Survey Dated Aug 1962 by Daniel M. Wier - Reg Civil Engr & L.S.
Numbered Job 220
SE1/4 SE1/4
SW1/4 SE1/4
SW1/4 SW1/4
SE1/4 SW1/4
DENCE
CULTIVATED LAND
BRUSH
TREES
Spiral
Fence on Line
Concrete ditch
Cultivated Field
Set Pipe
Set Pipe in Pt
Set Pipe in Pt
Set Pipe in Pt
Set Iron Pipe
Made Punch Mark & Pt
NO ROAD
BROADWAY
US GLO Post
S1/4 Cor
Sec. Corner
BULLARD AVENUE
REAMS ROAD
W1/4 Cor Sec 20
Fd pipe below
E to Fence South 41.5°
S to Fence East 2.0
W to Power line South 18.0
SW to ℄ Pole 23.30
Centl Sec 20
E1/4 Cor Sec 20
Found bolt replaced by pipe in Pavement (Flush)
DIN# 57881