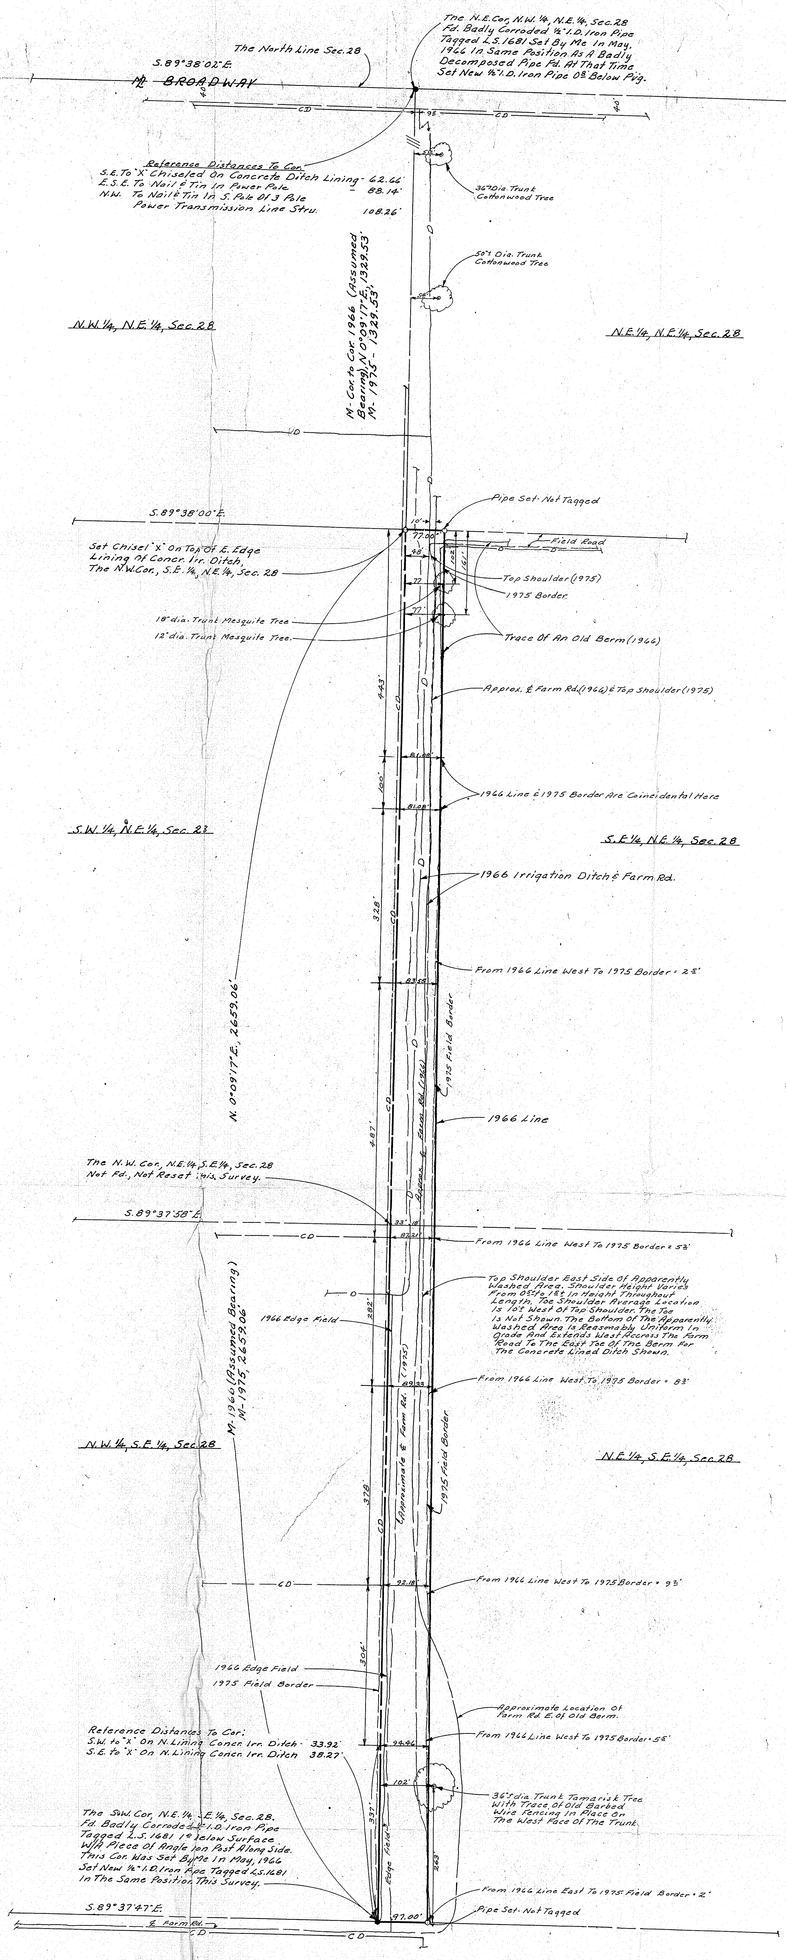

REPORT OF SURVEY

OF

the portion of the E. 1/2, Sec. 28, T. 1 N., R. 1 W., G. & S.R.B. & M., Maricopa County, Az., shown hereon.

FOR

The A Tumbling T Ranch
Goodyear, Arizona

N

Scale: 1" = 100'

LEGEND

- ● = Monument Found
- ● = Iron Pipe or Iron Bar Found
- ○ = 1/2" I.D. Iron Pipe Tagged L. S. 1681 Set This Survey
- R = Data From Maricopa County Records
- CR = Calculated From R
- M = Measured In Field
- CM = Calculated From M
- +-+-+ = Wire or Wood Fence
- -o-o-o- = Chain Link Fence
- = Block or Stone Wall
- ——— Indicate 1975 Data, Standard Symbols Indicate 1966 Data.
- —D— = Dirt Irrigation Ditch
- —CD— = Concrete Lined Irrigation Ditch.

CERTIFICATION: This will certify that the survey shown hereon was done under my supervision during the month of May, 1966 & Jan. 1975

Eugene Shelly

ARIZONA SURVEYING SERVICE

2802 W. Solano Dr., N., Phoenix, Arizona
Drawing No. L-74-12819 Phone 242-0539

DIN # 57882