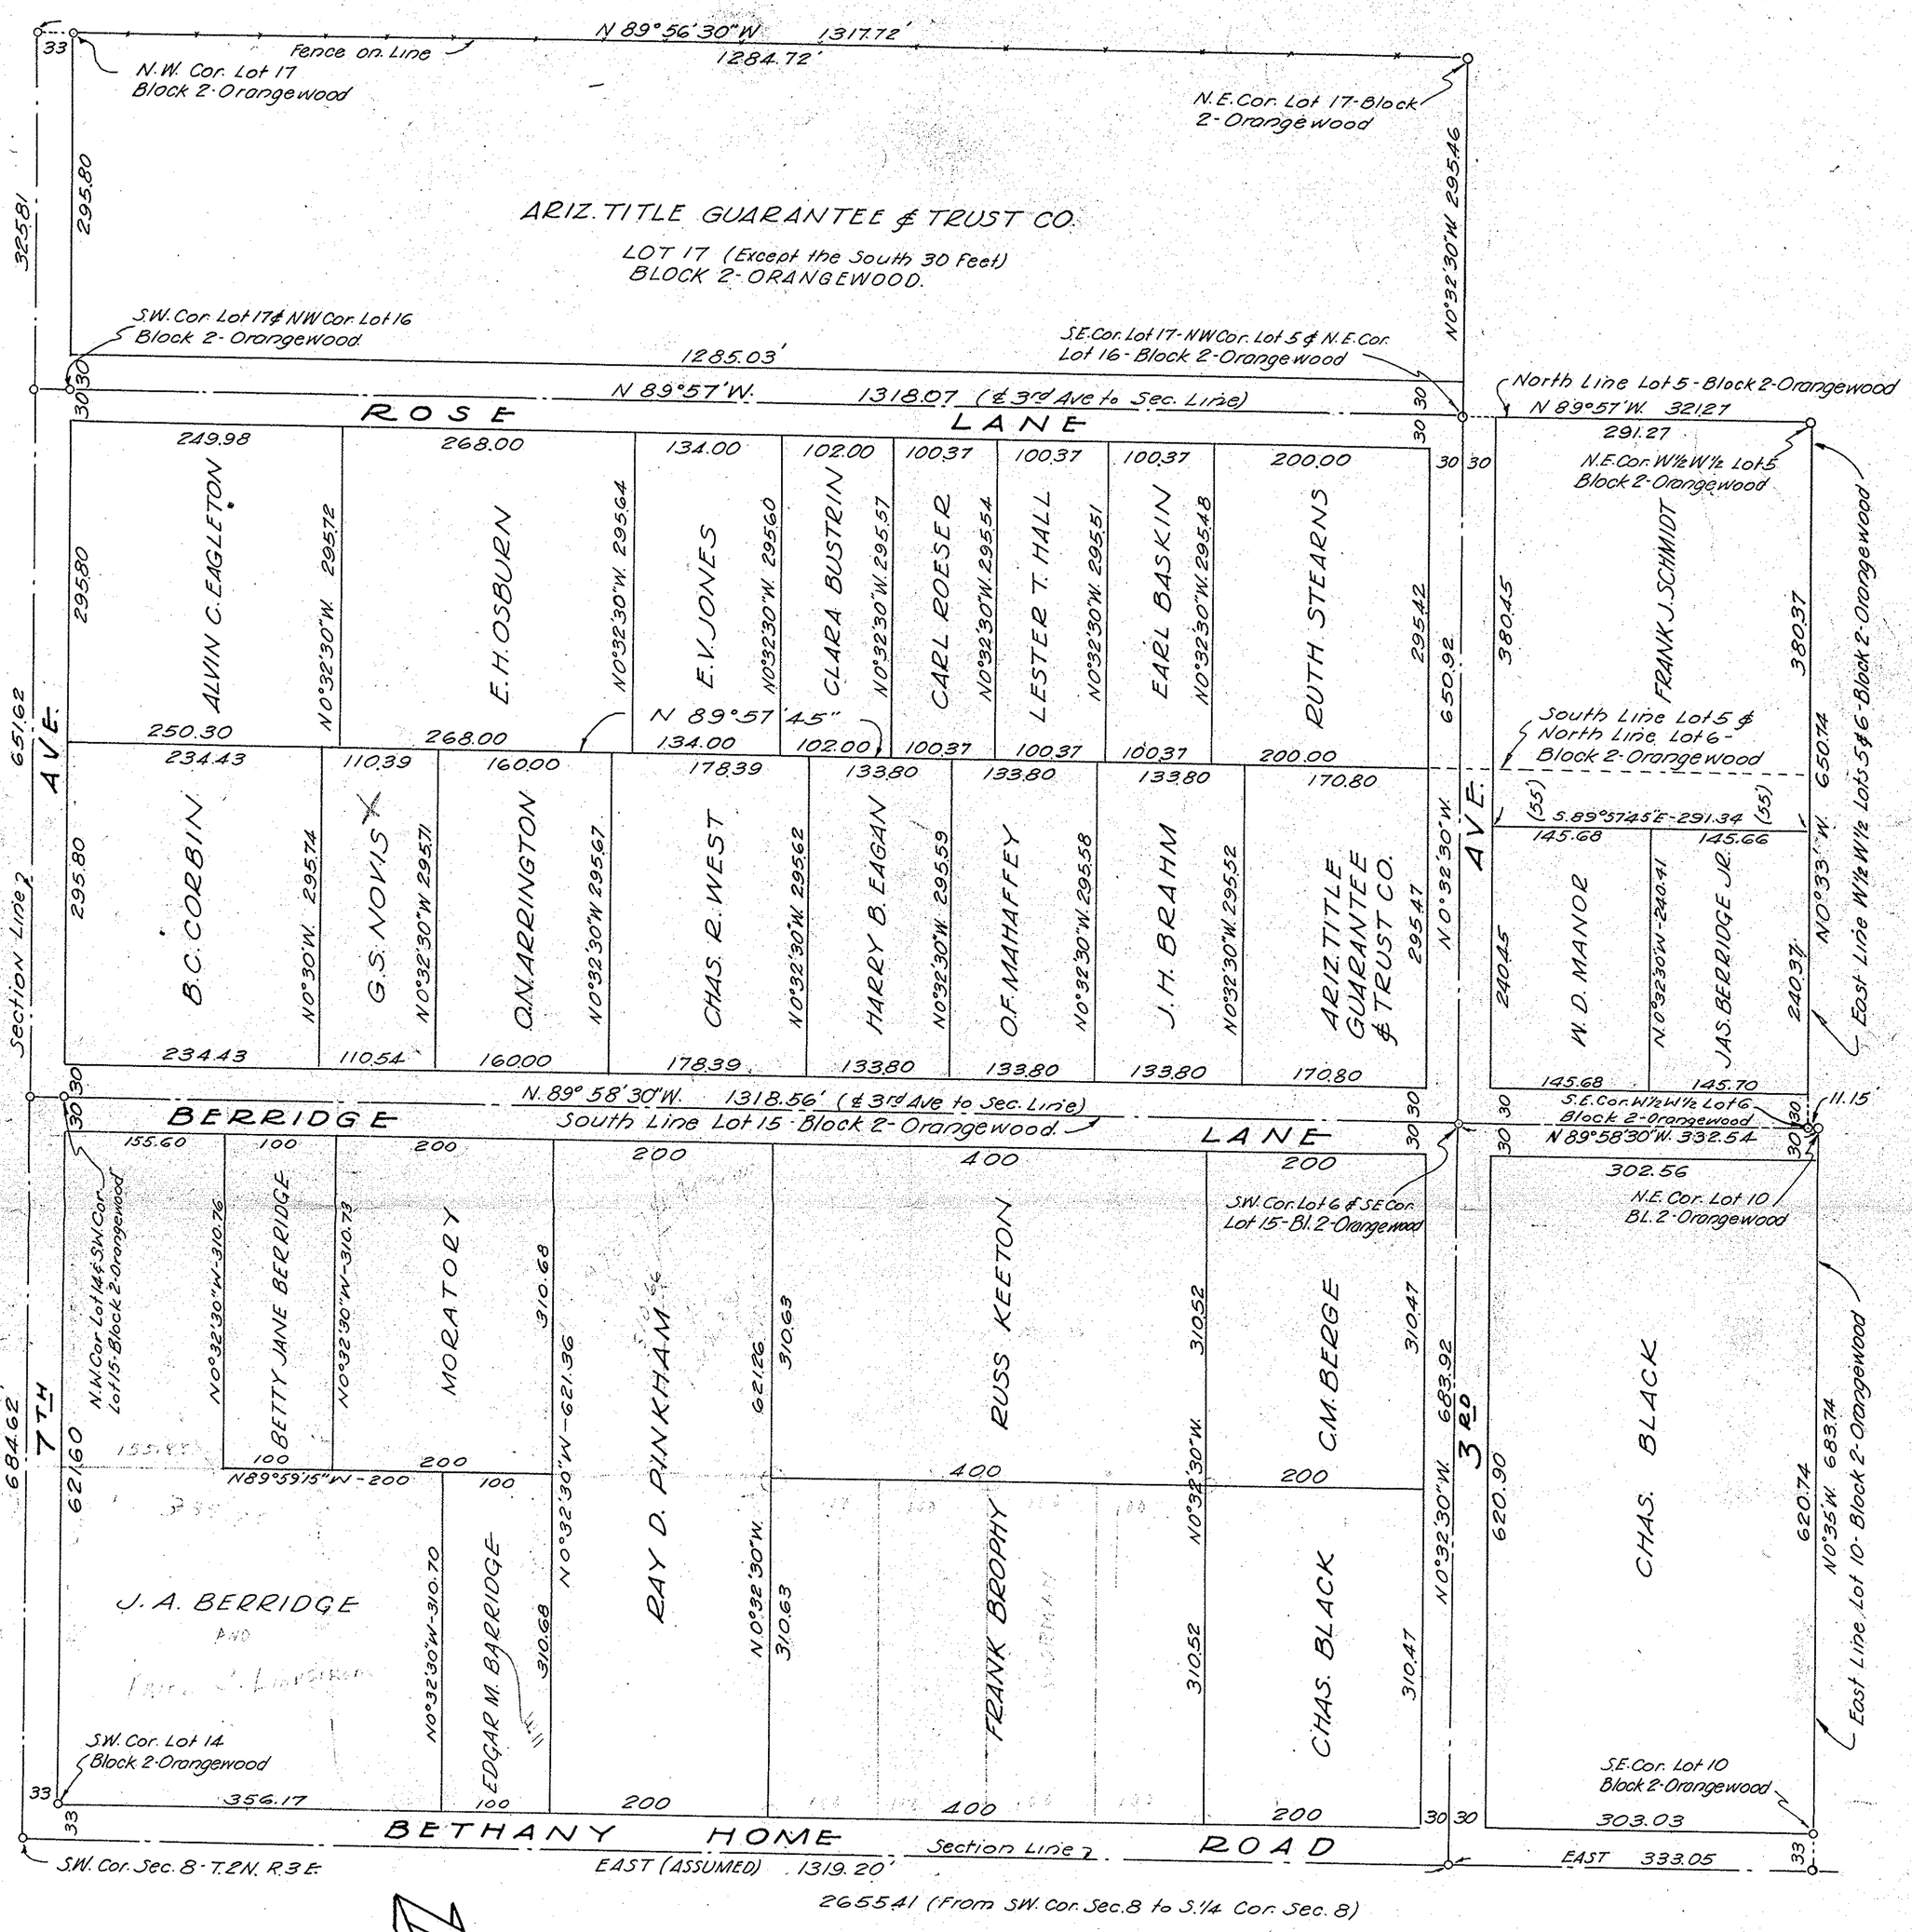


# BERRIDGE ESTATES

A SURVEY OF
LOTS 10-11-12-13-14-15-16 & 17
AND W½W½ LOTS 5 & 6
BLOCK 2-ORANGEWOOD
SITUATED IN THE
SW¼ SEC. 8-T.2N. R.3E. G.&S.R. B.&M.
MARICOPA COUNTY ARIZONA
J.A. BERRIDGE-OWNER
F.N. HOLMQUIST-ENGINEER
JOB Nº 2670-MAP Nº D-2336
SCALE- 1 INCH-100 FT.

REGISTERED CIVIL ENGINEER
CERTIFICATE EXPIRES
F. N. HOLMQUIST
DEC. 31, 1945
PHOENIX, ARIZ.

F. N. Holmquist
Sept 12, 1945

DIN # 57891