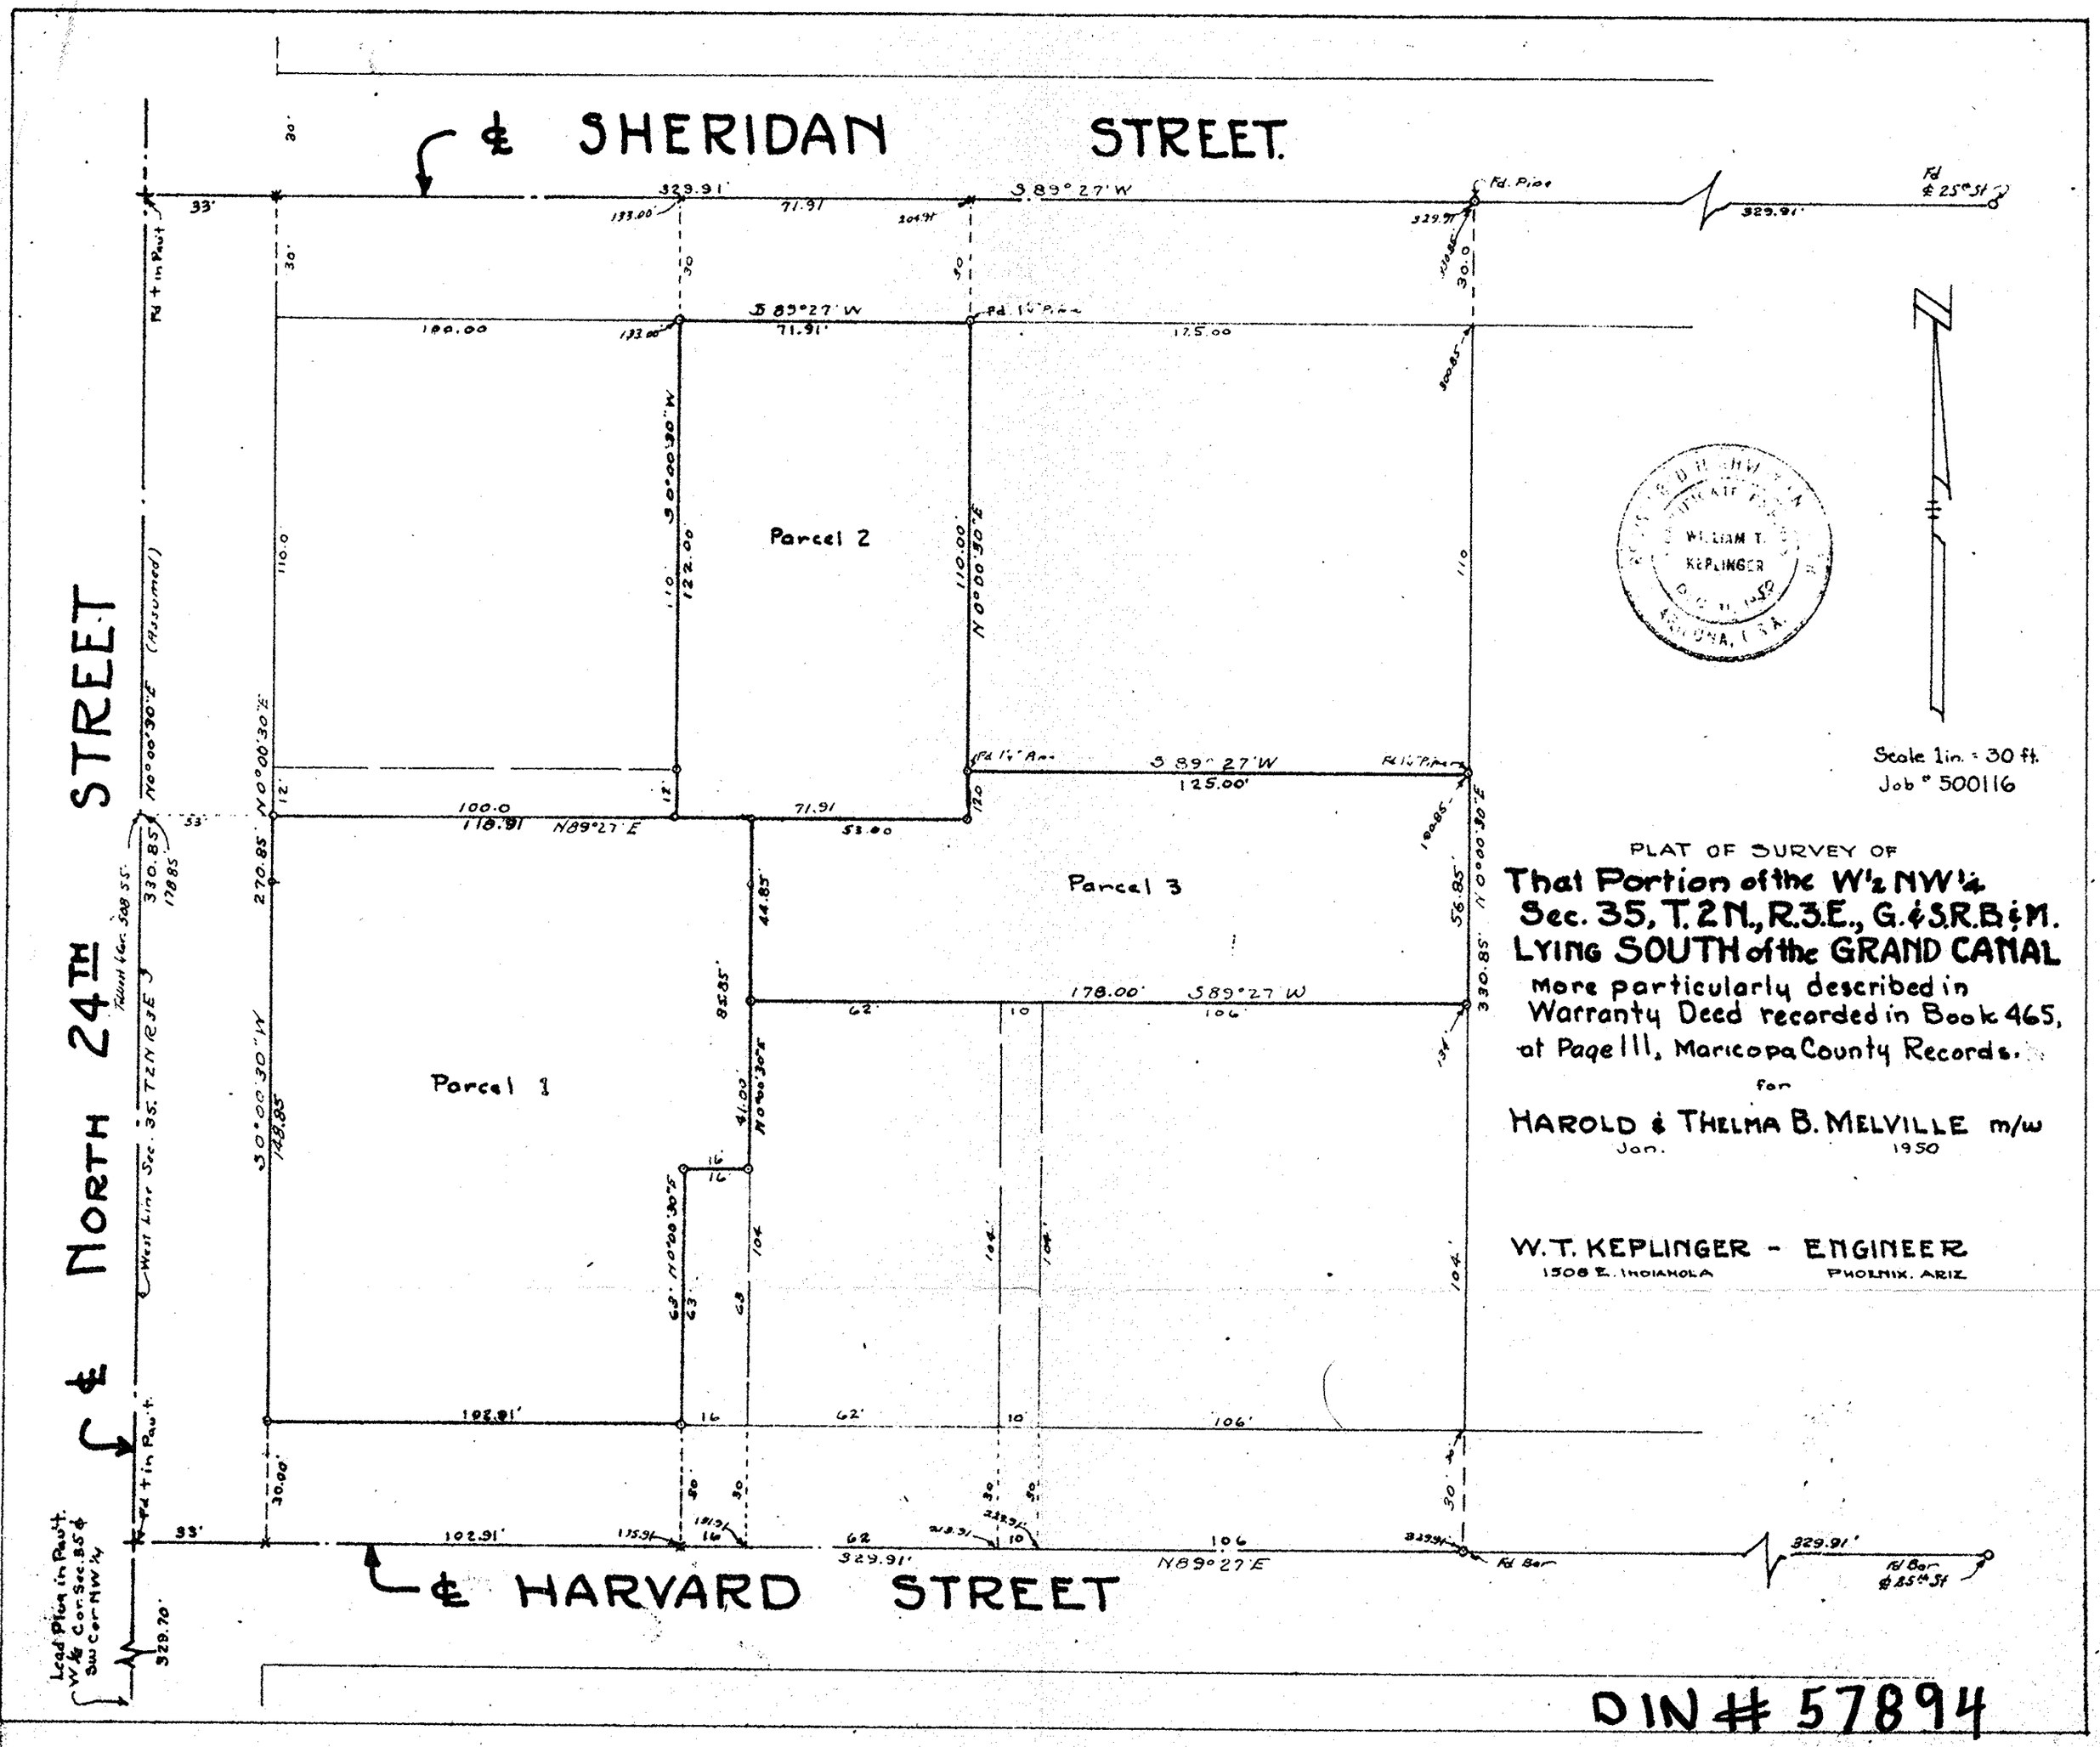
℄ SHERIDAN STREET.
℄ HARVARD STREET
℄ NORTH 24TH STREET
Parcel 1
Parcel 2
Parcel 3
S 89°27' W
N 89°27' E
N 0°00'30" E
S 0°00'30" W
Scale 1in. = 30 ft.
Job # 500116
PLAT OF SURVEY OF
That Portion of the W½ NW¼
Sec. 35, T.2N., R.3E., G.&S.R.B.&M.
LYING SOUTH of the GRAND CANAL
more particularly described in
Warranty Deed recorded in Book 465,
at Page 111, Maricopa County Records.
for
HAROLD & THELMA B. MELVILLE m/w
Jan. 1950
W.T. KEPLINGER - ENGINEER
1508 E. INDIANOLA PHOENIX, ARIZ.
WILLIAM T. KEPLINGER
ARIZONA, U.S.A.
DIN # 57894