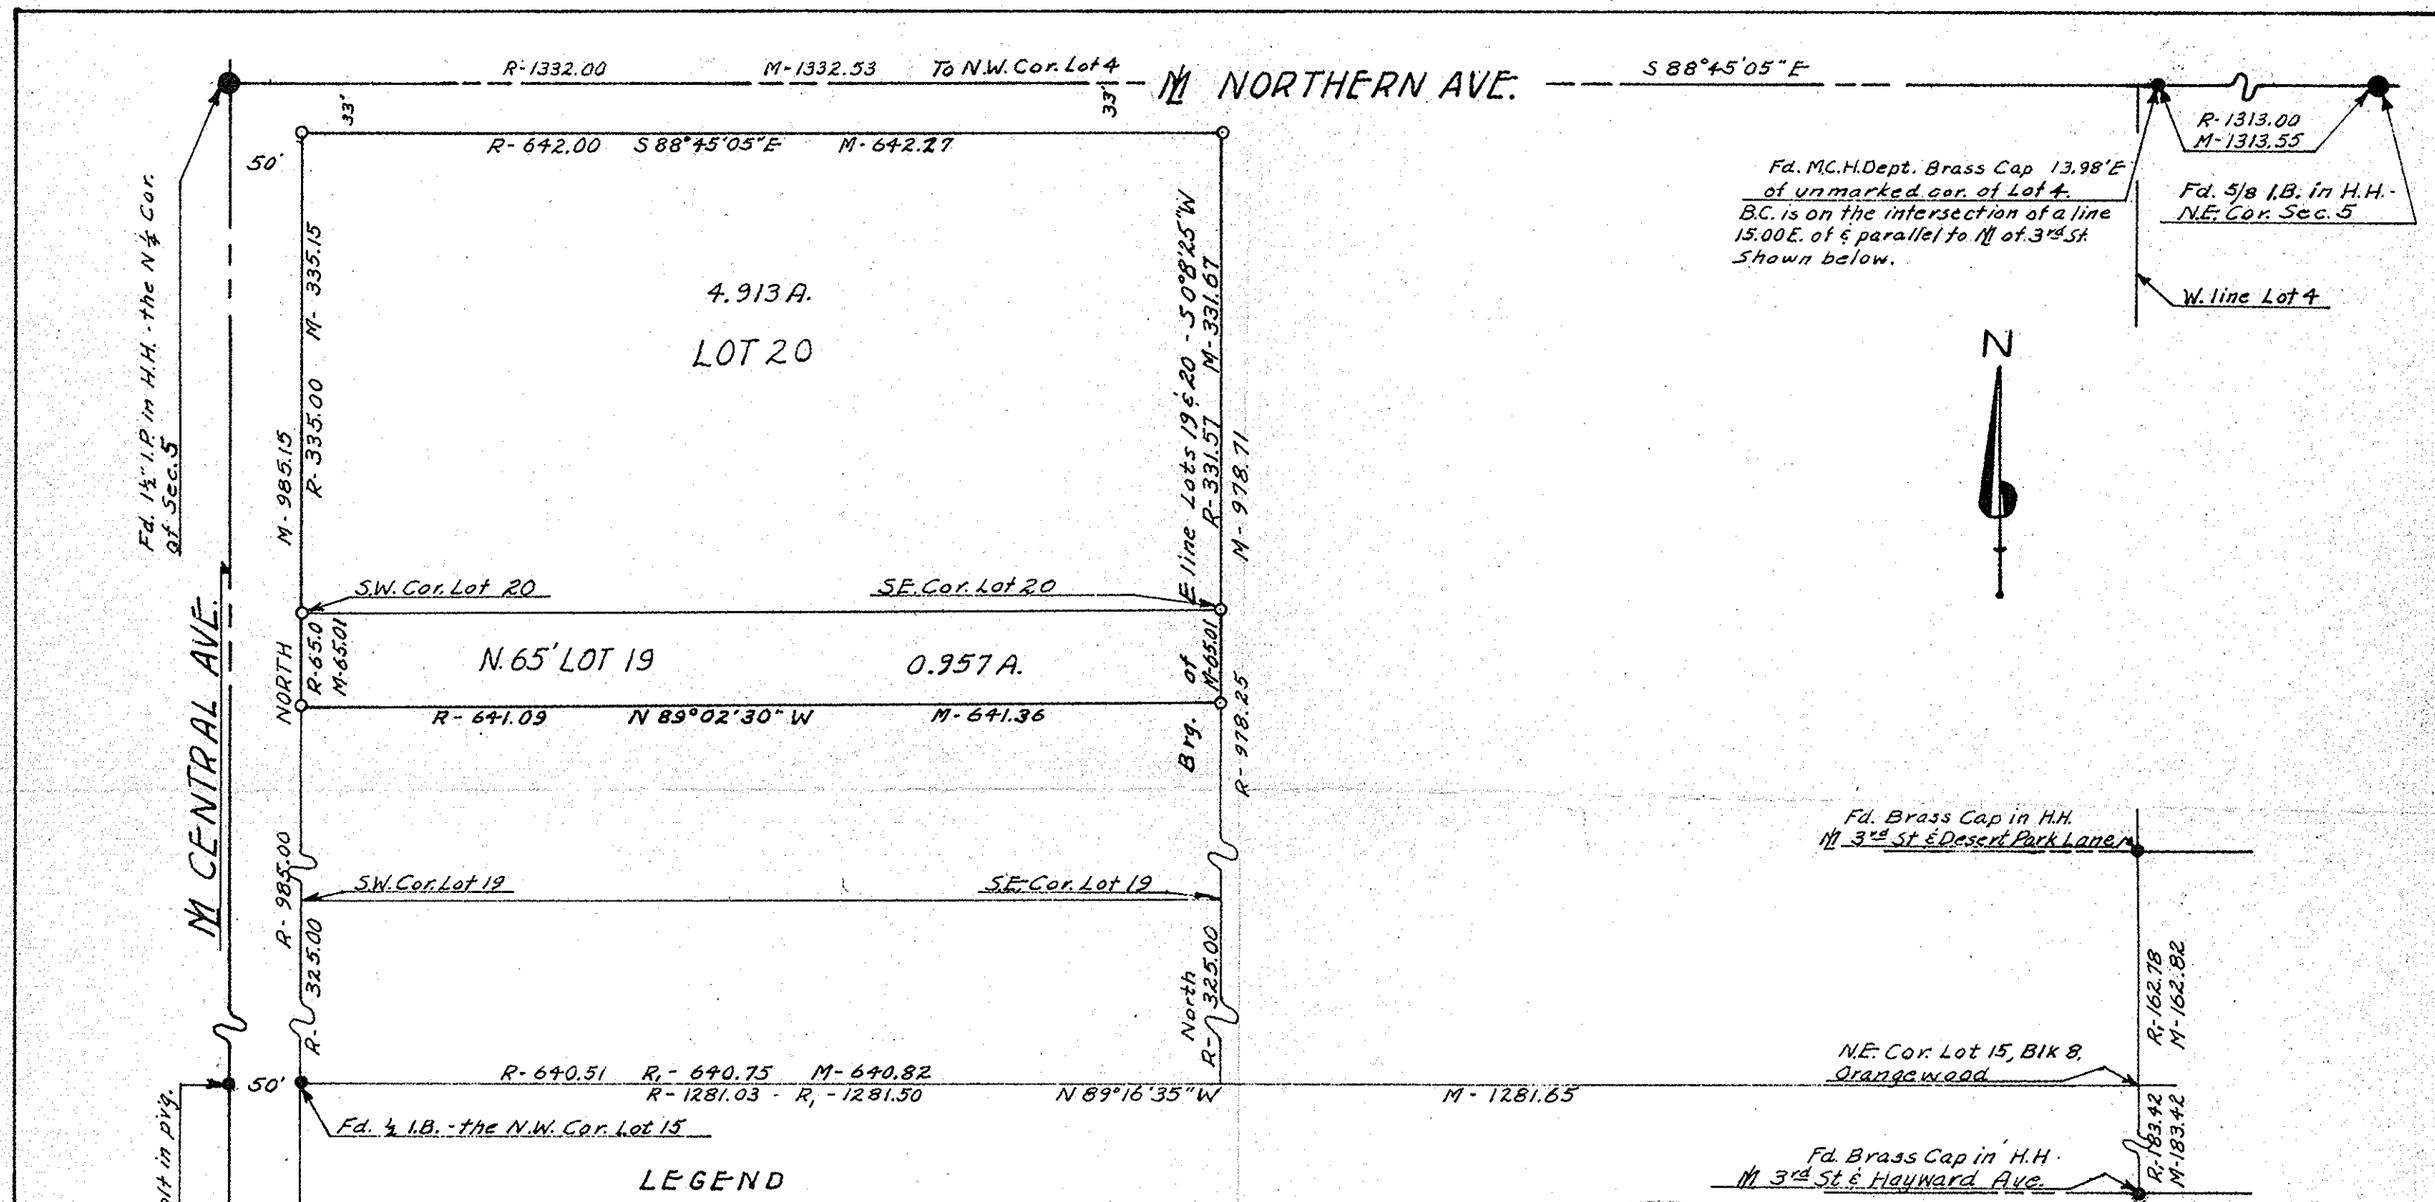

LEGEND

- ● Denotes points found
- ○ Denotes ½ I.B. Set.
- M - Measured
- R - Orangewood Plat
- R_1 - Subdivisions within Orangewood.

NOTE: This will certify that the survey shown hereon was made by me during the month of November, 1959

Eugene V Skelley, R.L.S.

REGISTERED LAND SURVEYOR
CERTIFICATE EXPIRES
EUGENE V. SKELLEY
DEC. 31 1959
ARIZONA U.S.A.

REPORT OF SURVEY FOR THE CROSSROADS METHODIST CHURCH

Depicting Lot 20 & the N. 65 Ft. of Lot 19, ORANGEWOOD SUBDIVISION, Sec. 5, T2N, R3E, G.&S.R.B.L.&M. as Recorded on Page 50 in Bk. 2 of Maps, Office of The Recorder, Maricopa Co., Arizona.

ARIZONA SURVEYING SERVICE

SURVEYED By	E.V.S.	CLOSURE By	E.V.S.	DRAWN BY	E.V.S.	JOB No -	59-144
CHECKED By	H.L.M.	CHECKED By	H.L.M.	CHECKED BY	H.L.M.	SCALE -	1" = 100'

DIN #57907