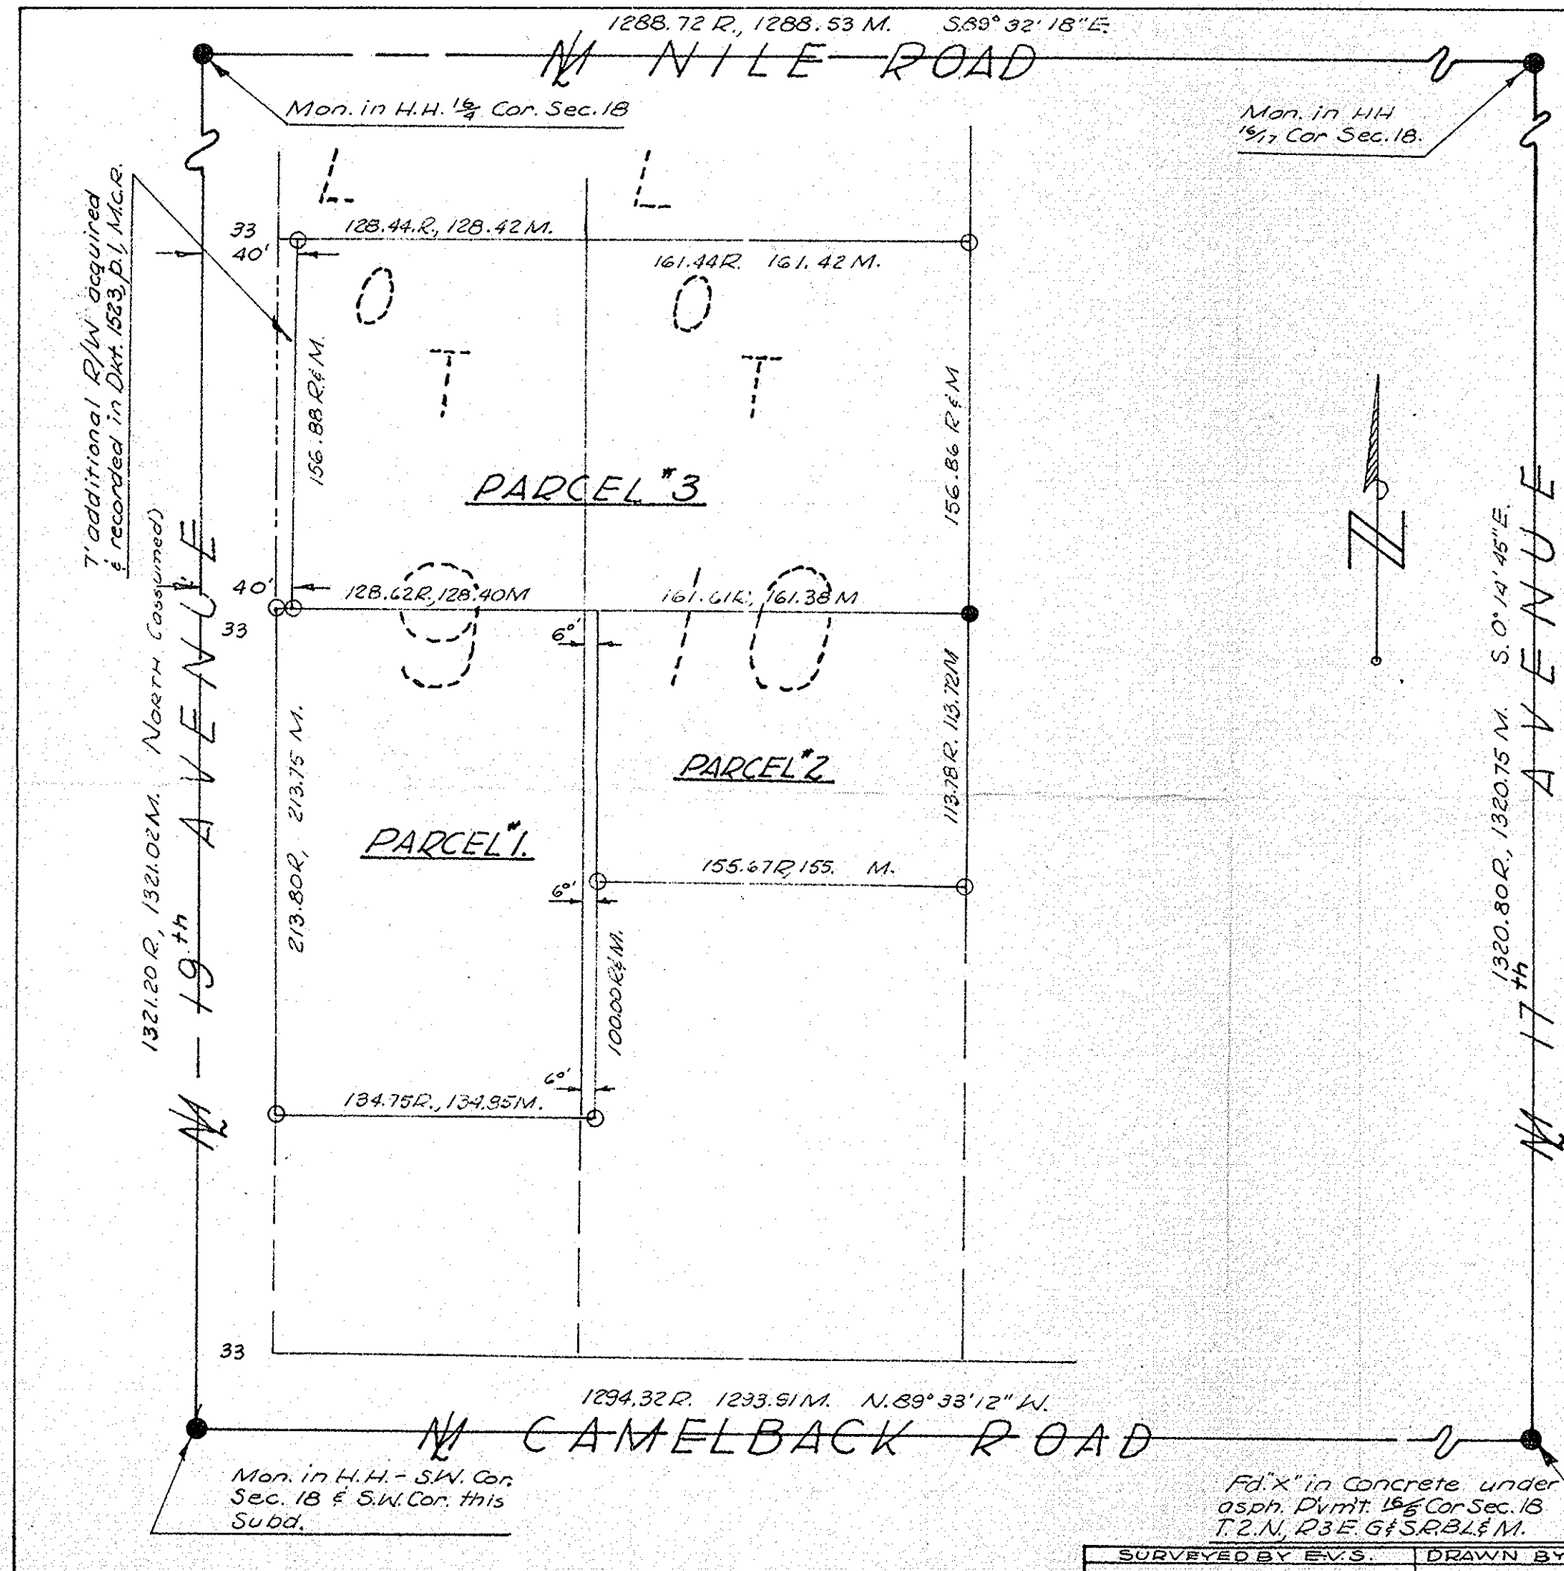

PARCEL # 1.
The S. ½ of Lot 9, Except the S. 100 feet thereof, & the West 6 feet of the S½ of Lot 10., except the S. 100 feet thereof, all in Block 3, NILE TRACT. recorded in Bk. 14, p. 9 M.C.R.

PARCEL # 2.
The S. ½ of Lot 10, Block 3, NILE TRACT except the W. 6 feet thereof; and except the S. 200. feet according to Bk. 14, p. 9, M.C.R

PARCEL # 3
The S½ of the N½ of Lots 9 & 10, Block 3, NILE TRACT, according to the plat of record in Book 14 of Maps, Page 9, M.C.R.

REGISTERED LAND SURVEYOR
CERTIFICATE EXPIRES
EUGENE V. SKELLEY
DEC. 31, 1959
ARIZONA, U.S.A.

I certify that the survey hereon shown was done by me in November, 1959.

Eugene V. Skelley
E.V. Skelley, R.L.S.

LEGEND
○ Monuments Set.
● Monuments Found
R, M. Record., Measured

REPORT OF SURVEY

Of the above described parcels within the boundaries of NILE TRACT, a subdivision of the S.W. ¼ of Section 18, T2N., R3E., G&S.R.B.L.&M., Maricopa Co. Arizona. Book 14, p. 9., M.C.R

BY
ARIZONA SURVEYING SERVICE

SURVEYED BY E.V.S.	DRAWN BY H.L.M.	SCALE 1" = 60'
		JOB. 59-145

DIN # 5790 B

6