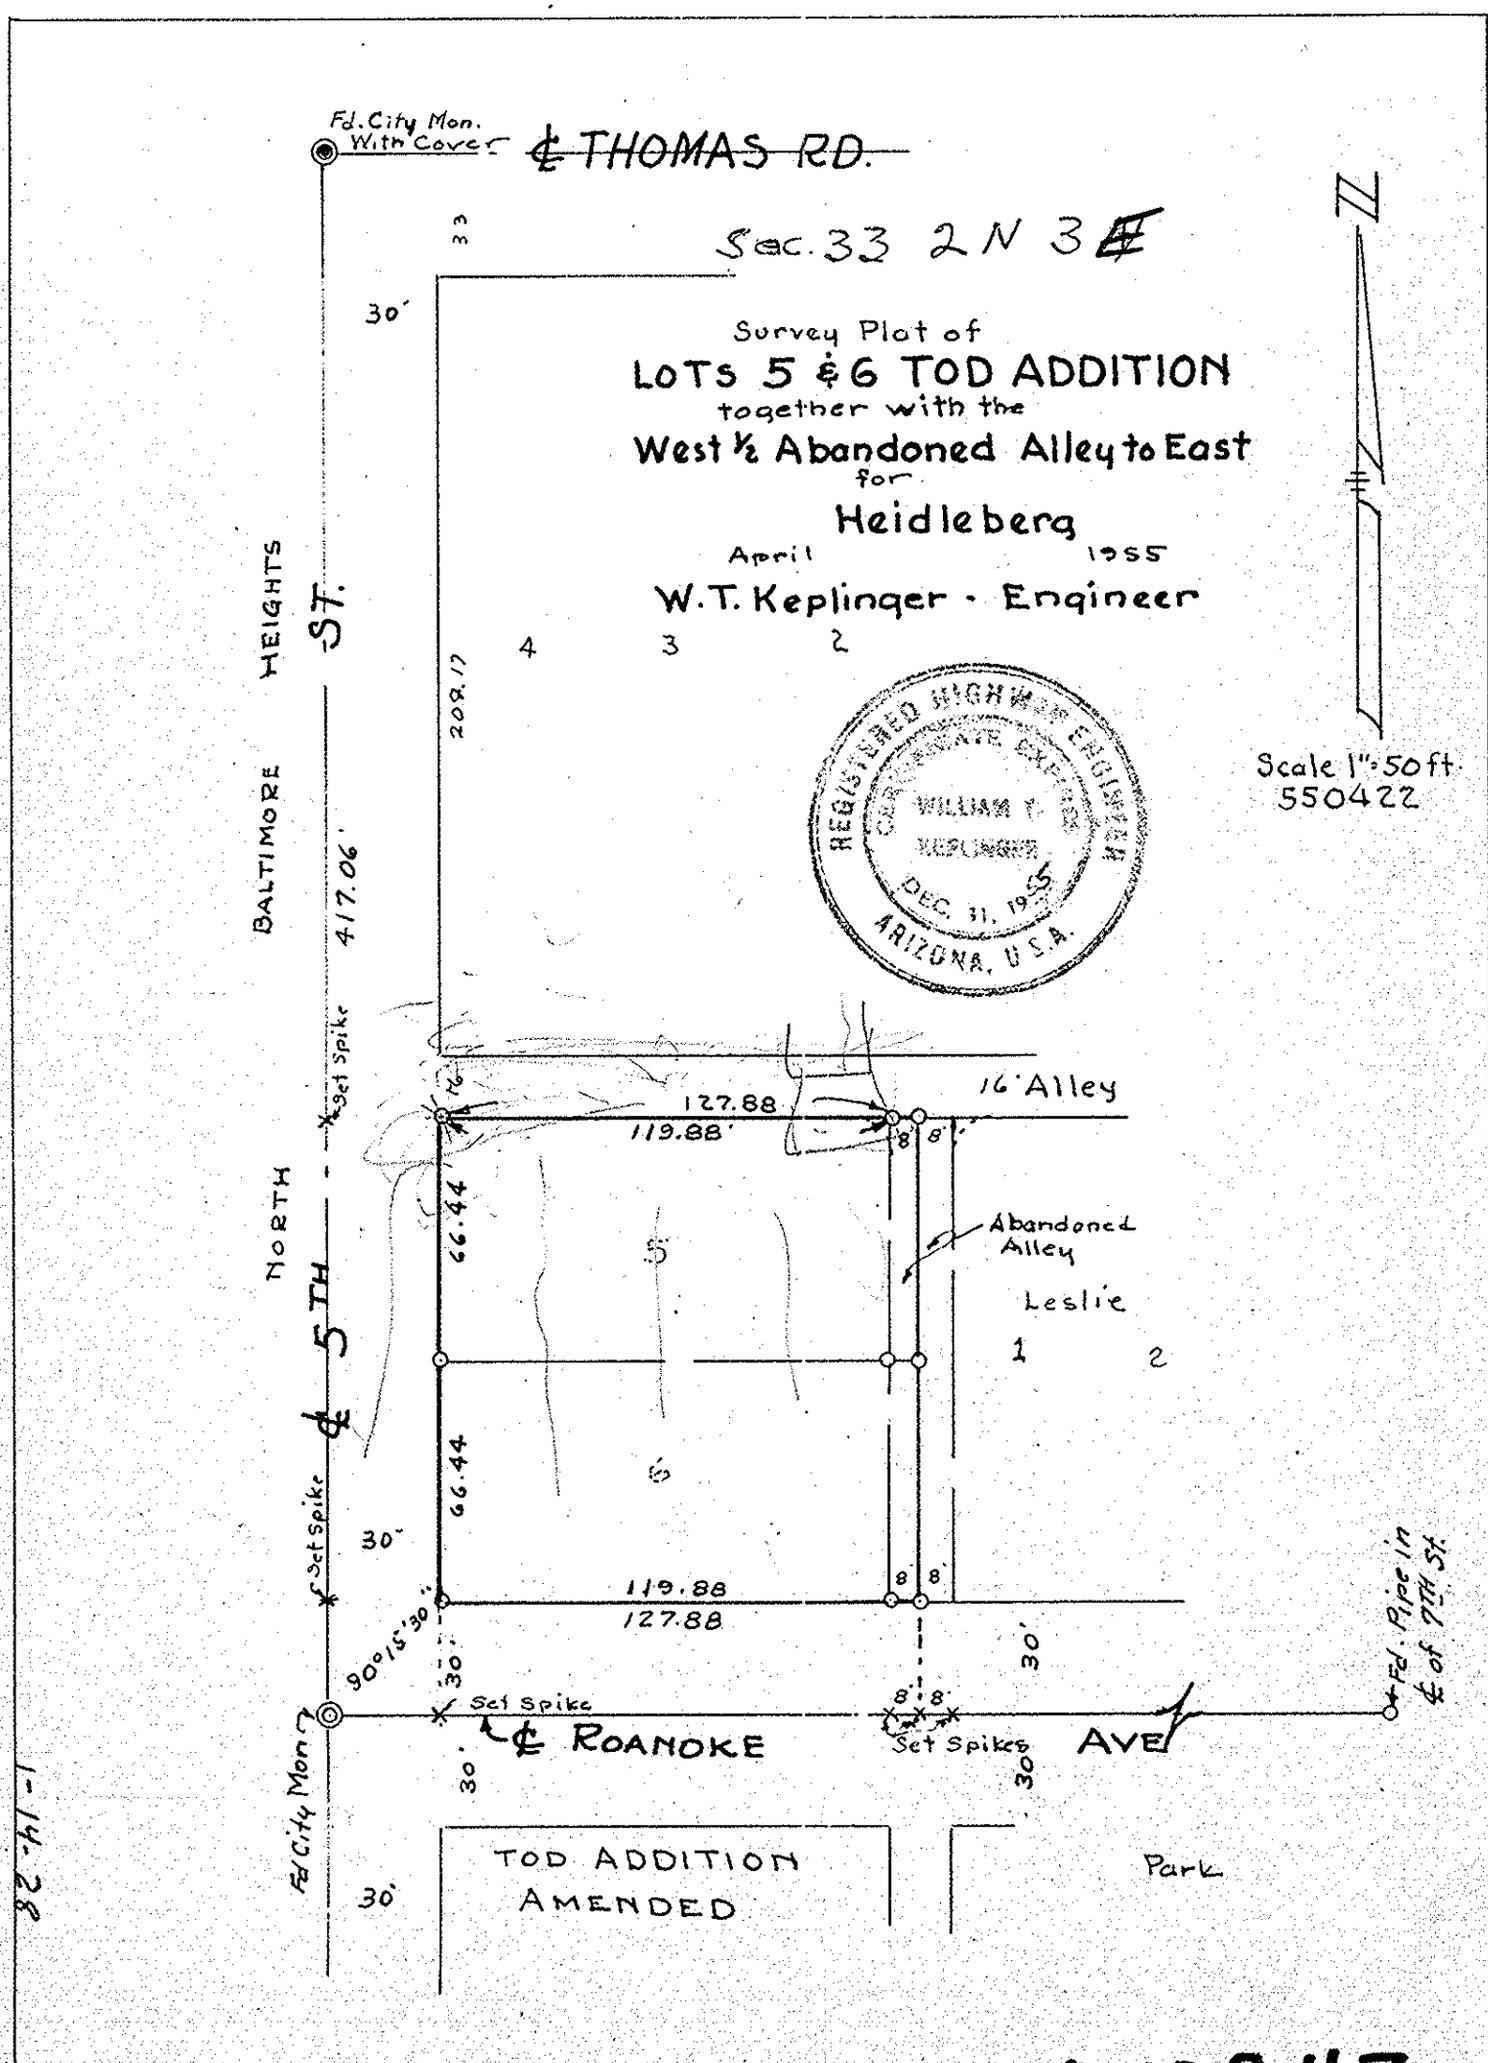
Fd. City Mon. With Cover
℄ THOMAS RD.
Sec. 33 2N 3E
Survey Plat of
LOTS 5 & 6 TOD ADDITION
together with the
West ½ Abandoned Alley to East
for
Heidleberg
April 1955
W.T. Keplinger - Engineer
Scale 1" = 50 ft.
550422
REGISTERED HIGHWAY ENGINEER
CERTIFICATE EXPIRES
WILLIAM T. KEPLINGER
DEC. 31, 1955
ARIZONA, U.S.A.
BALTIMORE HEIGHTS
NORTH ℄ 5TH ST.
417.06'
209.17
Set Spike
16' Alley
127.88
119.88'
66.44
Abandoned Alley
Leslie
119.88
127.88
90°15'30"
Set Spike
℄ ROANOKE AVE
Set Spikes
Fd. Pipe in ℄ of 7TH St.
Fd City Mon
TOD ADDITION AMENDED
Park
1-14-28

DIN# 57947