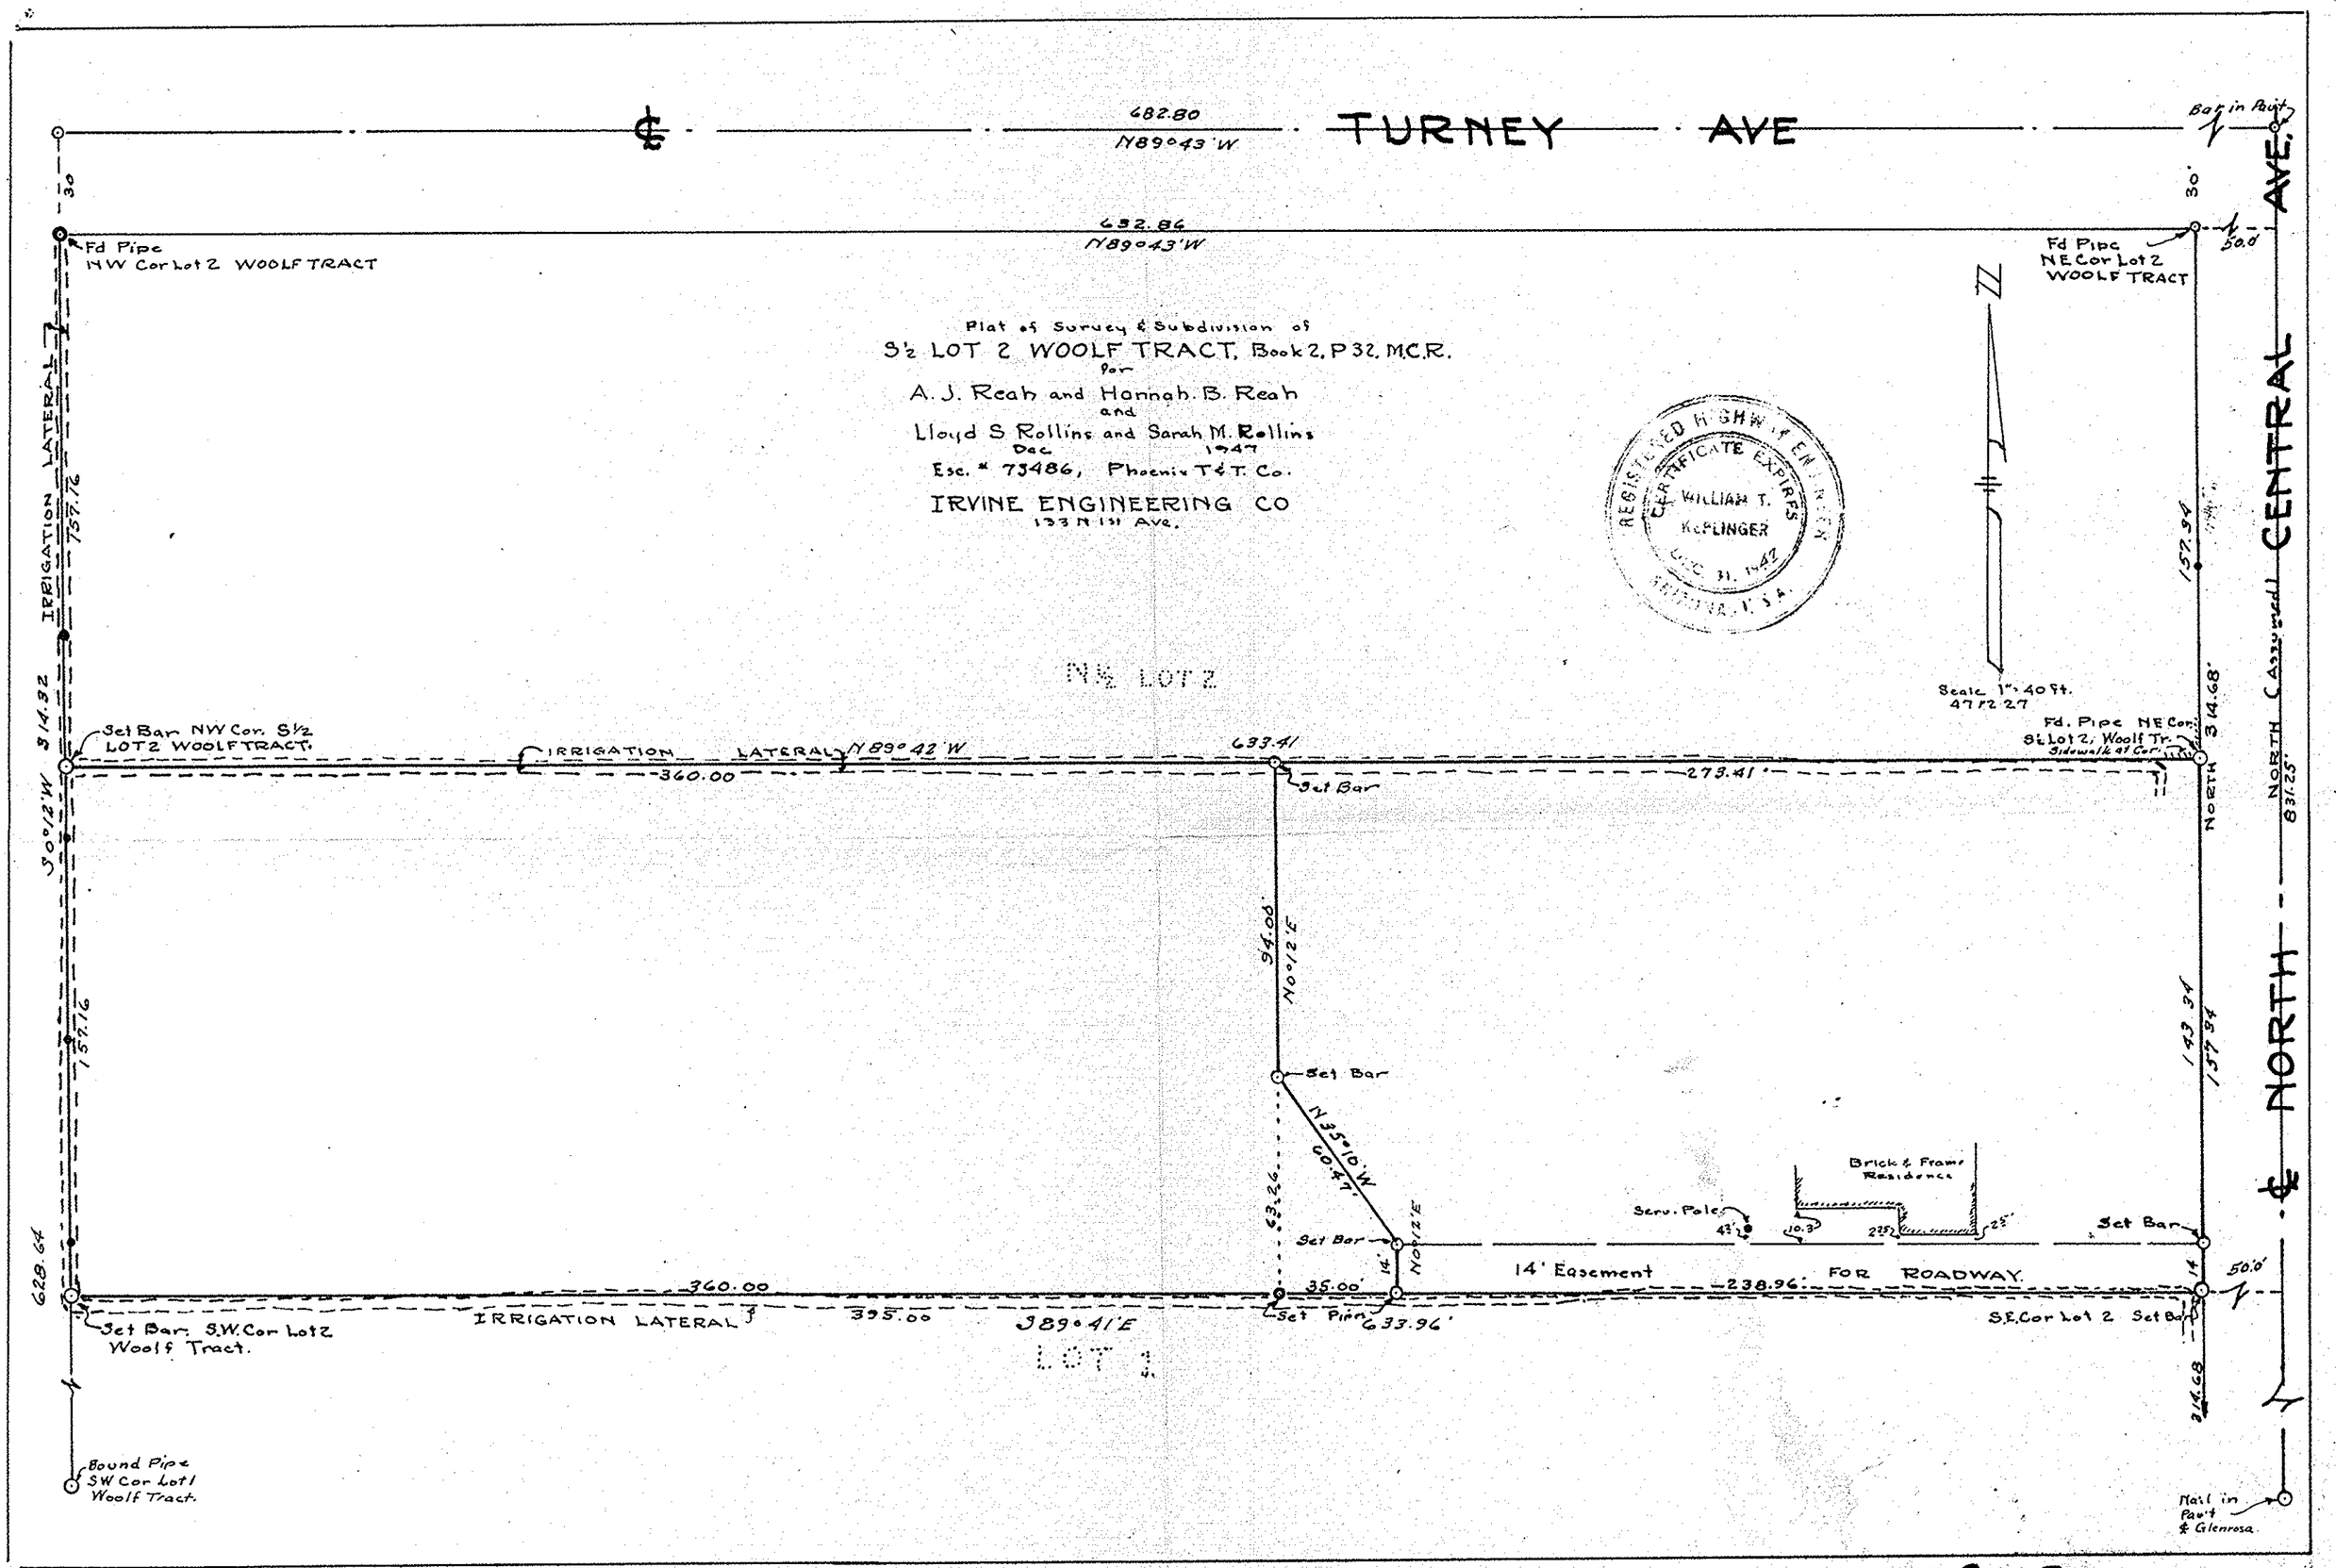

TURNEY AVE
682.80
N89°43'W
632.86
N89°43'W
Fd Pipe
NW Cor Lot 2 WOOLF TRACT
Fd Pipe
NE Cor Lot 2
WOOLF TRACT
Bar in Pavt
30'
50.0'
Plat of Survey & Subdivision of
S½ LOT 2 WOOLF TRACT, Book 2, P32, M.C.R.
for
A. J. Reah and Hannah B. Reah
and
Lloyd S Rollins and Sarah M. Rollins
Dec 1947
Esc. # 73486, Phoenix T&T. Co.
IRVINE ENGINEERING CO
133 N 1st Ave.
REGISTERED HIGHWAY ENGINEER
CERTIFICATE EXPIRES
WILLIAM T.
KEPLINGER
DEC. 31, 1942
ARIZONA, U.S.A.
N½ LOT 2
Scale 1" = 40 ft.
47 12 27
IRRIGATION LATERAL
757.76
314.32
Set Bar NW Cor. S½
LOT 2 WOOLF TRACT.
IRRIGATION LATERAL
N89°42'W
360.00
633.41
Set Bar
273.41
Fd. Pipe NE Cor.
S½ Lot 2, Woolf Tr.
Sidewalk at Cor.
NORTH
314.68
157.34
NORTH (Assumed)
CENTRAL AVE.
831.25'
S0°12'W
157.16
94.00
N0°12'E
Set Bar
N35°10'W
60.47'
63.26
Set Bar
14'
N0°12'E
Brick & Frame
Residence
Serv. Pole
10.3
Set Bar
143.34
157.34
628.64
360.00
35.00'
14' Easement
238.96'
FOR ROADWAY
50.0'
Set Bar. S.W. Cor Lot 2
Woolf Tract.
IRRIGATION LATERAL
395.00
S89°41'E
Set Pipe
633.96'
S.E. Cor Lot 2 Set Bar
LOT 1
314.68
Bound Pipe
SW Cor Lot 1
Woolf Tract.
Nail in
Pav't
& Glenrosa

DIN # 57952