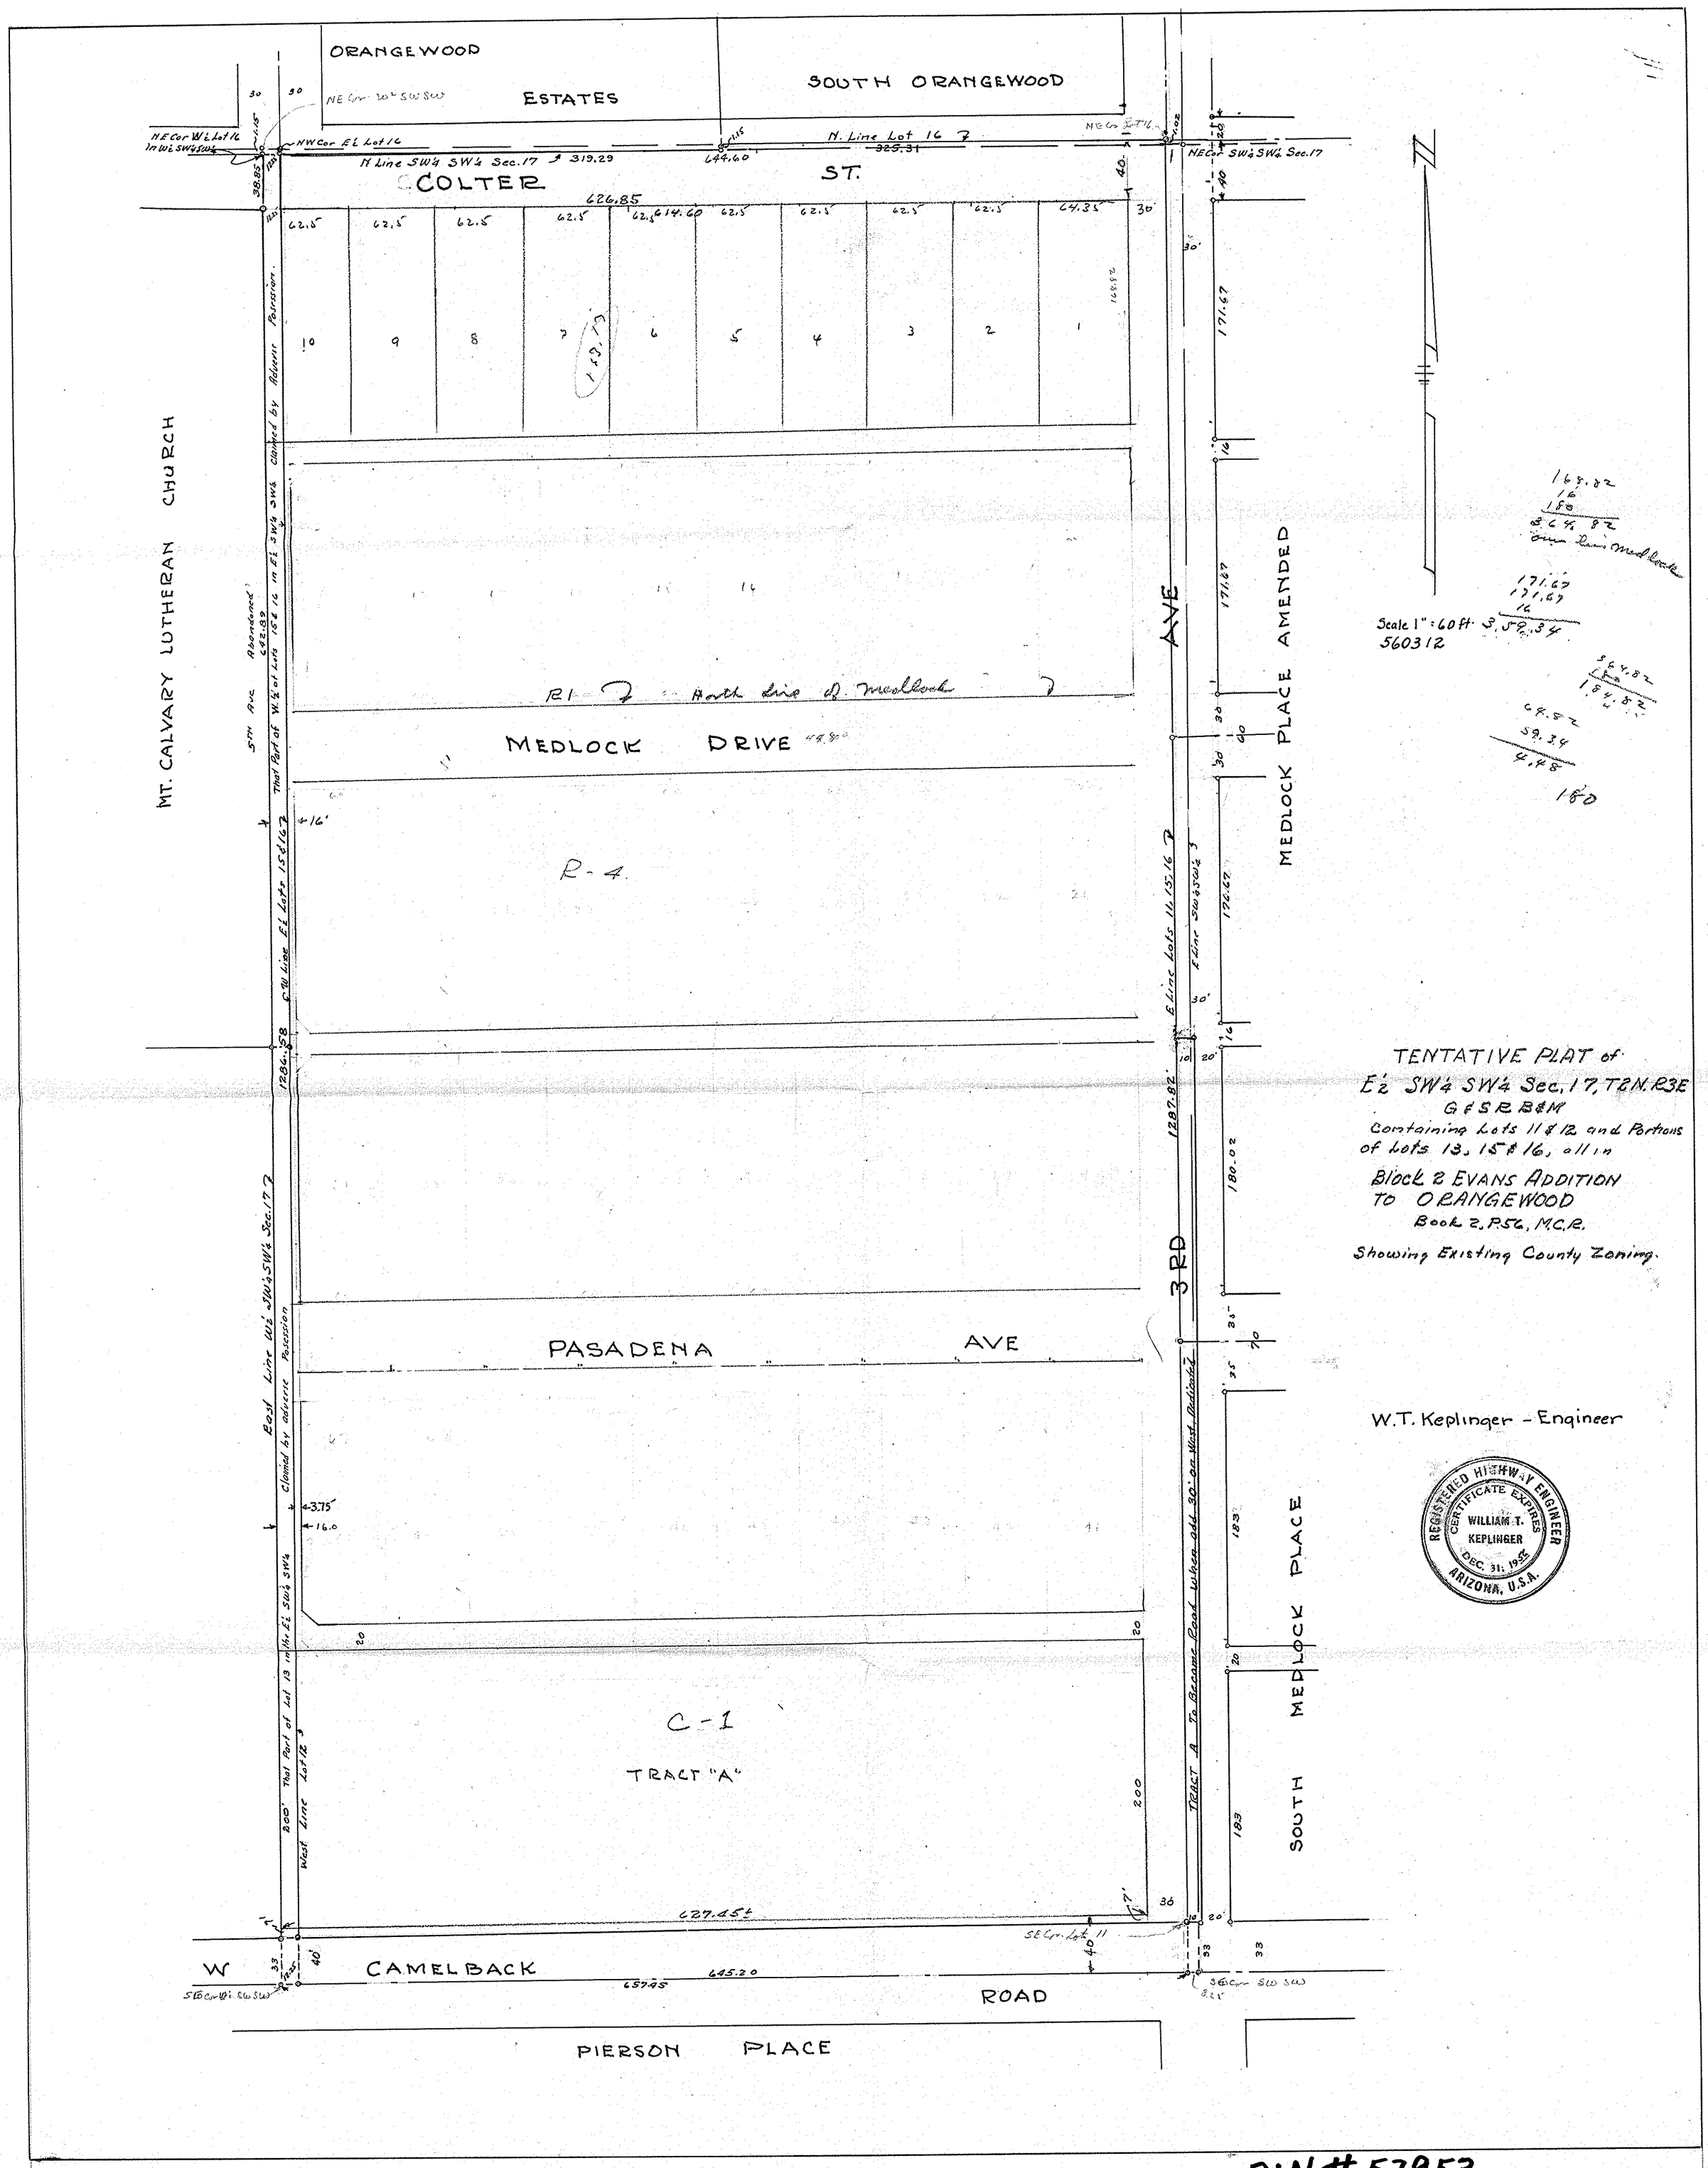
ORANGEWOOD ESTATES
SOUTH ORANGEWOOD
COLTER ST.
MT. CALVARY LUTHERAN CHURCH
MEDLOCK DRIVE
MEDLOCK PLACE AMENDED
MEDLOCK PLACE
SOUTH MEDLOCK PLACE
3RD AVE
5TH AVE
PASADENA AVE
W CAMELBACK ROAD
PIERSON PLACE
R-4
C-1
TRACT "A"
Scale 1" = 60 ft.
560312
TENTATIVE PLAT of
E½ SW¼ SW¼ Sec. 17, T2N, R3E
G&SRB&M
Containing Lots 11 & 12 and Portions of Lots 13, 15 & 16, all in
Block 2 EVANS ADDITION TO ORANGEWOOD
Book 2, P56, M.C.R.
Showing Existing County Zoning.
W.T. Keplinger - Engineer
REGISTERED HIGHWAY ENGINEER
CERTIFICATE EXPIRES
WILLIAM T. KEPLINGER
DEC. 31, 1955
ARIZONA, U.S.A.

DIN # 57953