# REPORT OF SURVEY

OF

That Portion of The East 1/2, S.E. 1/4, Sec. 22, T. 3 N., R. 1 E., G. & S. R. B. & M., Mar. Co., Ariz. Lying Southwesterly of Grand Ave. Shown Hereon.

FOR

Mr. Louis Silver
P.O. Box 807, Peoria, Ariz.

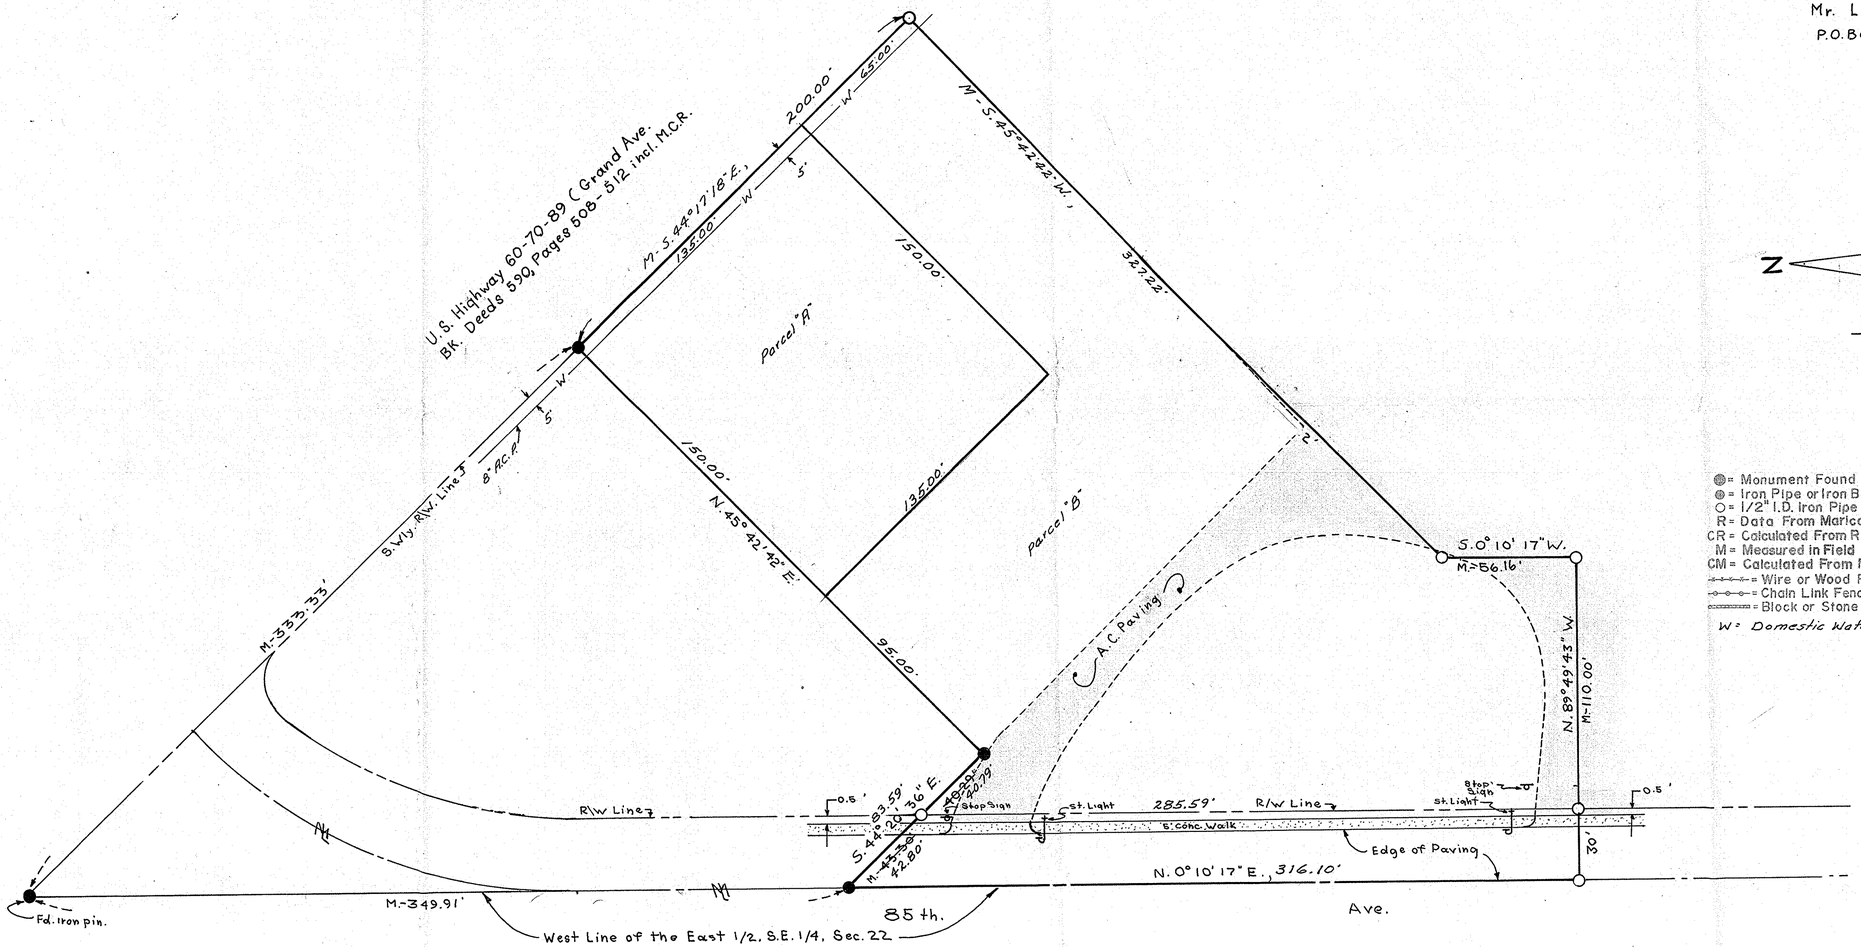


Z

SCALE = 1" = 30'

## LEGEND

- ● = Monument Found
- ● = Iron Pipe or Iron Bar Found
- ○ = 1/2" I.D. Iron Pipe Tagged L.S. 1681 Set This Survey
- R = Data From Maricopa County Records
- CR = Calculated From R
- M = Measured in Field
- CM = Calculated From M
- = Wire or Wood Fence
- = Chain Link Fence
- = Block or Stone Wall
- W = Domestic Water Line

CERTIFICATION: This will certify that the survey shown hereon was done under my supervision during the month of April 1974.

Eugene [signature]

REGISTERED LAND SURVEYOR CERTIFICATE NO. 1681 SKELLEY ARIZONA, U.S.A.

Revised This Date To Make Parcels "A" & "B" As Shown Hereon.

Eugene [signature]

REGISTERED LAND SURVEYOR CERTIFICATE NO. 1681 SKELLEY ARIZONA, U.S.A.

ARIZONA SURVEYING SERVICE
5704 N. 27th AVENUE, PHOENIX, ARIZONA
Drawing No. L-74-3798-B Phone: 242-0539

Revision Drawing No L-74-9814 DIN# 57969