# REPORT OF SURVEY
## FOR
## RONALD and PATRICIA WALLICK

212 Santa Cruz Drive
Goodyear, Arizona

OF

The East 120' of the W.½, of the North 10 Acres of the South 20 Acres of the N.W.¼, S.W.¼, Sec. 11, T.1 N., R.1 W., G.&S.R.B.&M., Maricopa County, Arizona EXCEPT the North 90' & EXCEPT the South 120'

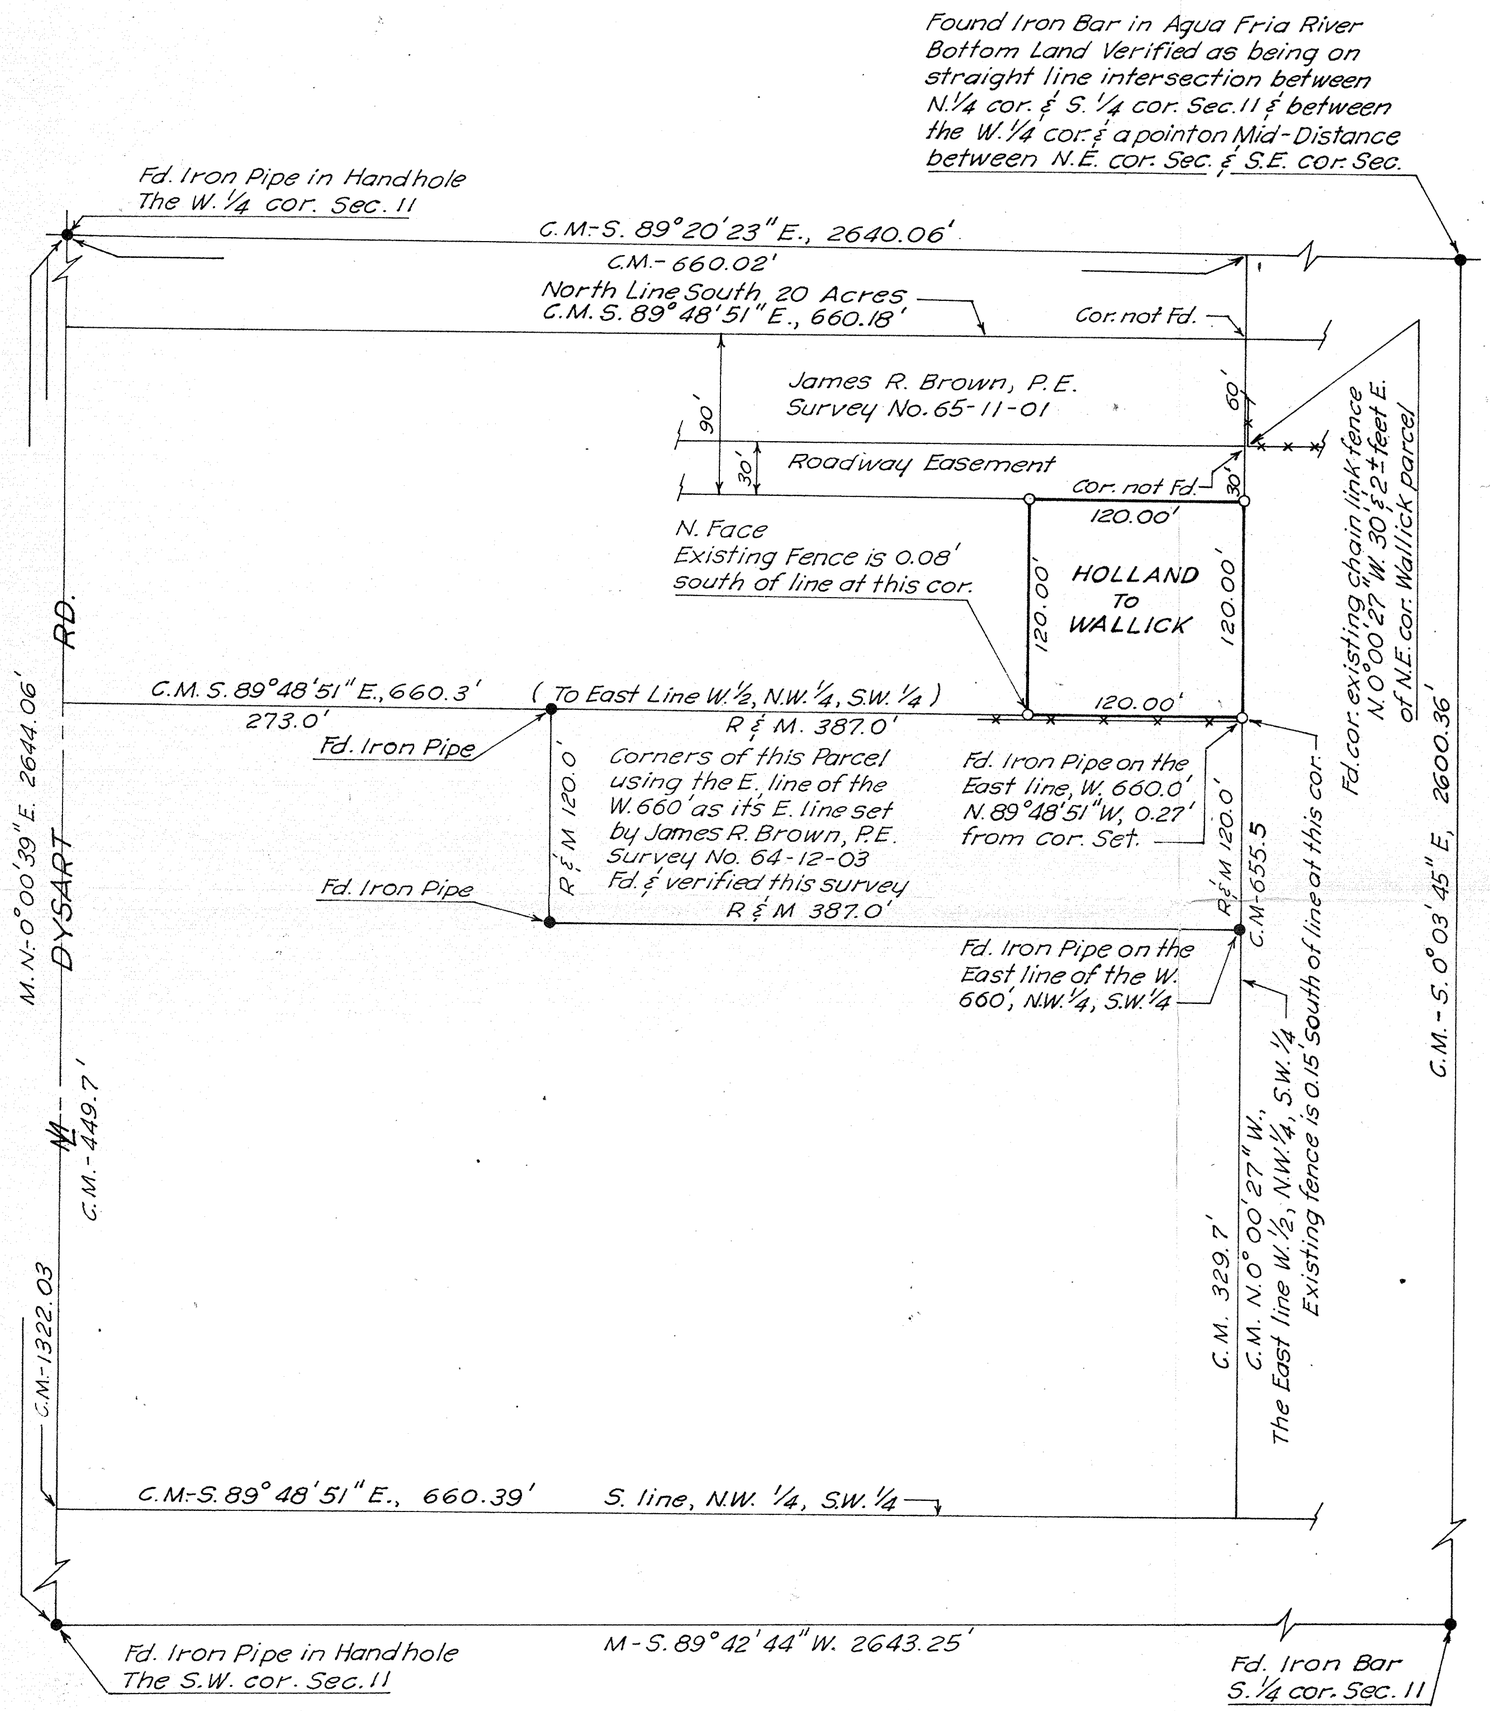


N

Scale 1" = 60'

## LEGEND

- ● – Monument Found
- ○ – ½" inside diameter Iron Pipe tagged L.S. 1681 set this survey
- M – Field Measurement
- C.M.– Calculated from M

Certification:

This will certify that the field work for the ¼ Section boundary information shown hereon was done by me in July & August 1959 & the remainder was done by me on July 22nd & August 4th 1970

Eugene W. Shelley
REGISTERED LAND SURVEYOR CERTIFICATE NO. 1681 SHELLEY ARIZONA, U.S.A. 8/13/70

## ARIZONA SURVEYING SERVICE

5704 N. 27th Avenue
Phoenix, Arizona
Drawing No. L-70-7605

DIN # 58002-1