REPORT OF SURVEY

OF

That Portion Of The S.E. 1/4, Sec. 9, T.1S., R.2E., G.&S.R.B.&M., Mar. Co., Ariz. Shown Hereon.

FOR

ROBERT B. COPLIN

P.O. Box 44, LAVEEN, ARIZONA

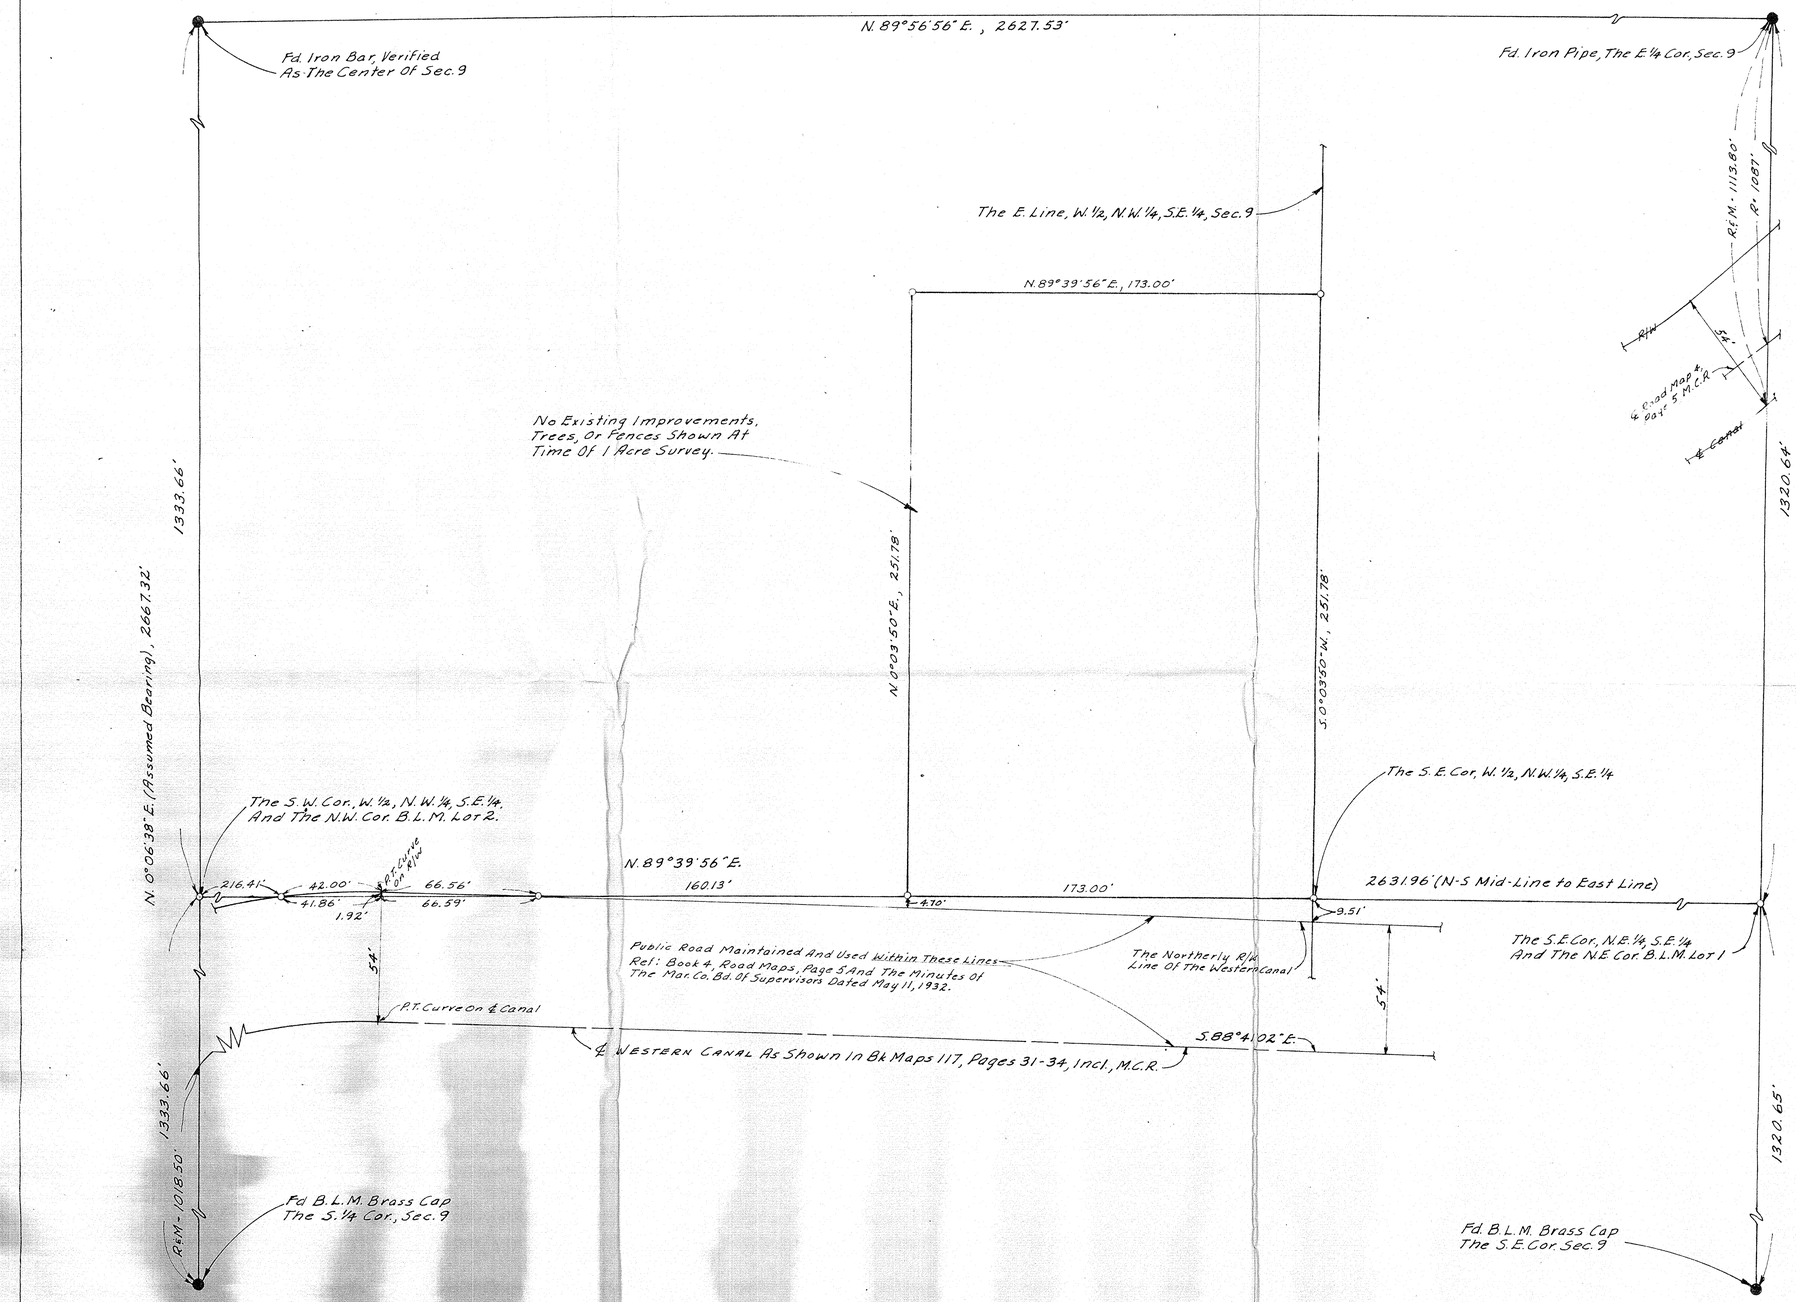

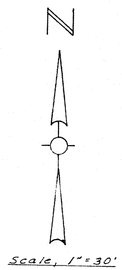

LEGEND

○ : 1/2" Iron Pipe Tagged L.S. 1681 Set During Surveys.
R: Data From M.C.R.
M: Measured In The Field

CERTIFICATE:

This will certify that the field work for the survey shown hereon was done by me, or under my supervision, during the months of Oct. & Nov., 1966, Jan., 1967 and May, 1969.

Eugene D. Kelly

ARIZONA SURVEYING SERVICE

5704 N. 27th AVENUE, PHOENIX, ARIZONA

DRAWING NO. - L-70-9617

DIN# 58007-1