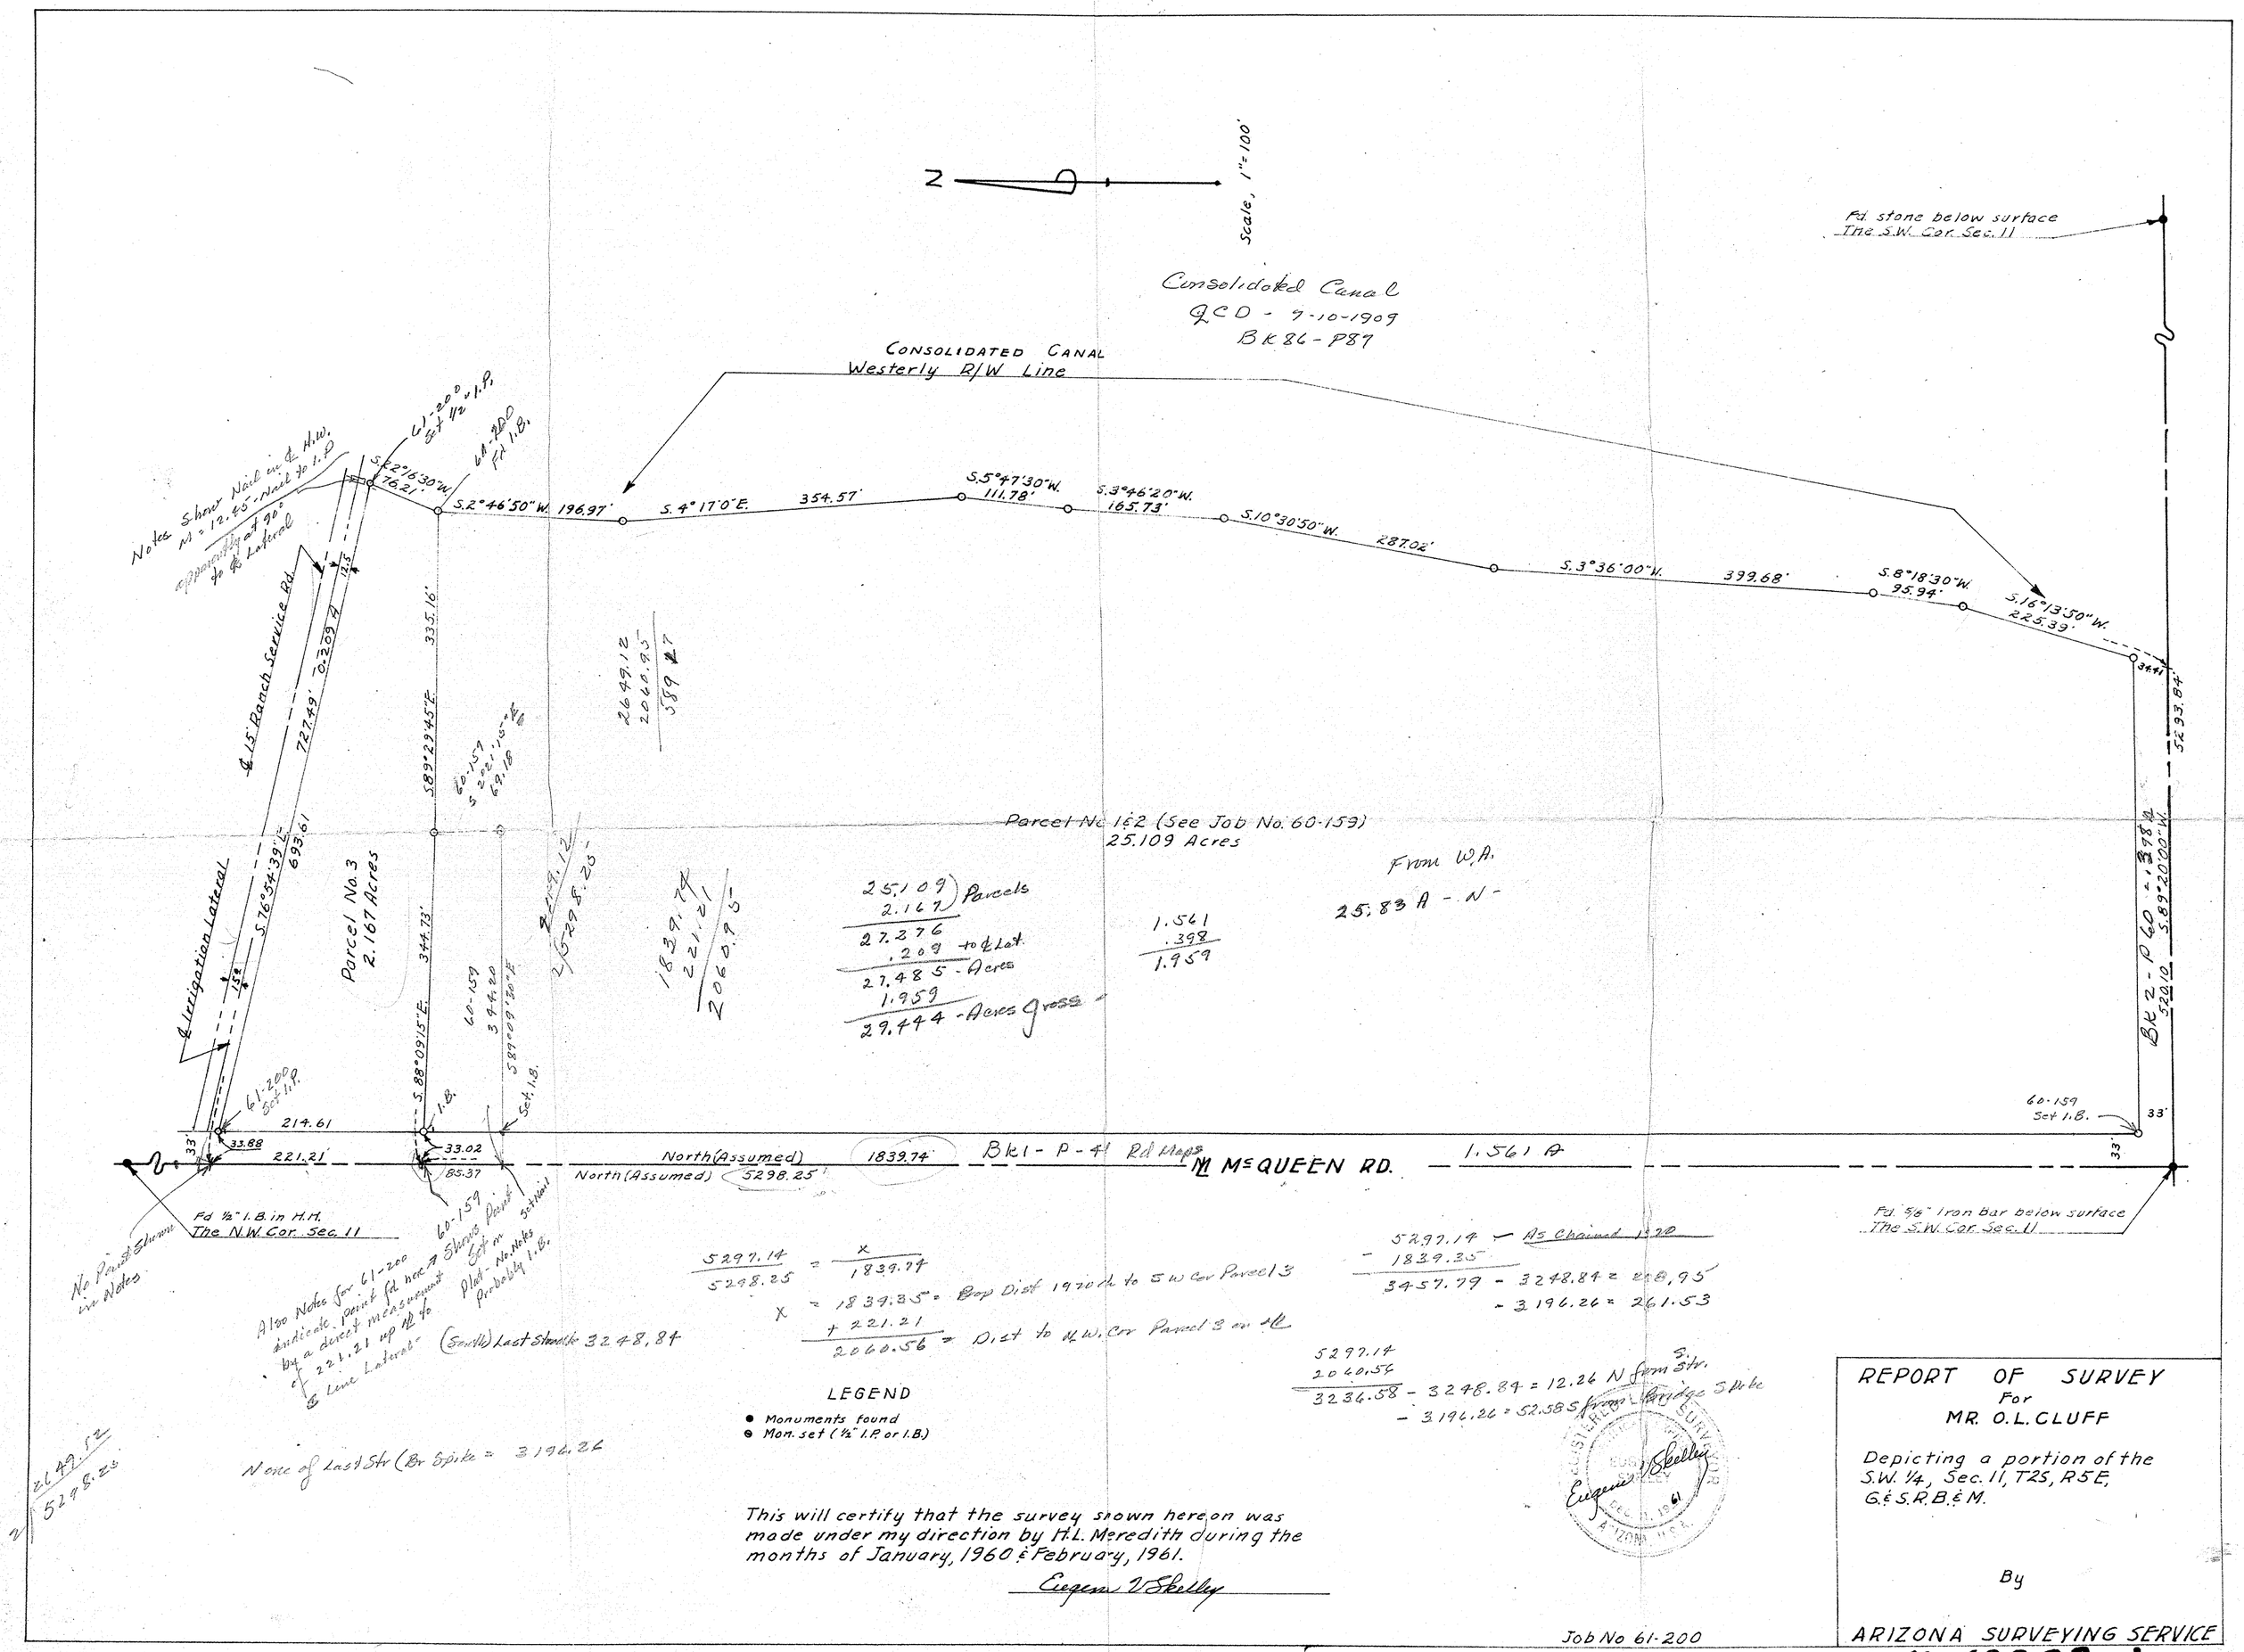

N
Scale, 1" = 100'
Fd. stone below surface
The S.W. Cor. Sec. 11
Consolidated Canal
QCD - 9-10-1909
BK 86 - P87
CONSOLIDATED CANAL
Westerly R/W Line
Notes Shown Nail in ℄ H.W.
M = 12.45 - Nail to I.P.
apparently at 90° to ℄ Lateral
61-200 Set 1/2" I.P.
61-200 Fd I.B.
S.22°16'30"W. 76.21'
S.2°46'50"W. 196.97'
S.4°17'0"E. 354.57'
S.5°47'30"W. 111.78'
S.3°46'20"W. 165.73'
S.10°30'50"W. 287.02'
S.3°36'00"W. 399.68'
S.8°18'30"W. 95.94'
S.16°13'50"W. 225.39'
34.41
5293.84
℄ 15' Ranch Service Rd.
727.49' 0.209 A
12.5
335.16'
S89°29'45"E.
60-159
S 2021.15"E
69.18
2649.12
2060.95
589.27
Parcel No. 1 & 2 (See Job No. 60-159)
25.109 Acres
From W.A.
25.83 A - N -
℄ Irrigation Lateral
S.76°54'39"E. 693.61
Parcel No. 3
2.167 Acres
344.73'
S.88°09'15"E.
60-159
344.20
S89°09'30"E
2649.12
5298.25
1839.74
221.21
2060.95
25.109
2.167 Parcels
27.276
.209 to ℄ Lat.
27.485 - Acres
1.959
29.444 - Acres Gross
1.561
.398
1.959
BK 2 - P 60 - 1398 A
520.10
S.89°20'00"W.
61-200 Set I.P.
I.B.
Set I.B.
60-159 Set I.B.
33'
214.61
33.88
221.21
33.02
85.37
North (Assumed) 1839.74
North (Assumed) 5298.25
Bk 1 - P - 41 Rd Maps
℄ McQUEEN RD.
1.561 A
Fd 1/2" I.B. in H.H.
The N.W. Cor. Sec. 11
Fd 5/8" Iron Bar below surface
The S.W. Cor. Sec. 11
No Point Shown in Notes
60-159 Shows Point Set on Plat - No Notes Probably I.B.
Set Nail
Also Notes for 61-200 indicate point fd here by a direct measurement of 221.21 up ℄ to ℄ Line Lateral
(South) Last Stroke 3248.84
None of Last Str (Br Spike = 3196.26
2649.12
5298.25
5297.14 / 5298.25 = x / 1839.74
x = 1839.35 = Prop Dist 1970 ch to S W Cor Parcel 3
+ 221.21
2060.56 = Dist to N.W. Cor Parcel 3 on ℄
5297.14 — As Chained 1970
- 1839.35
3457.79 - 3248.84 = 208.95
- 3196.26 = 261.53
5297.14
2060.56
3236.58 - 3248.84 = 12.26 N from S. Str.
- 3196.26 = 52.58 S from Bridge Spike
LEGEND
● Monuments found
⊖ Mon. set (1/2" I.P. or I.B.)
This will certify that the survey shown hereon was made under my direction by H.L. Meredith during the months of January, 1960 & February, 1961.
Eugene V Skelley
REGISTERED LAND SURVEYOR
EUGENE V. SKELLEY
DEC. 11, 1961
ARIZONA, U.S.A.
Job No 61-200
REPORT OF SURVEY
For
MR. O.L. CLUFF
Depicting a portion of the S.W. 1/4, Sec. 11, T2S, R5E, G.&S.R.B.&M.
By
ARIZONA SURVEYING SERVICE

DIN# 58008-1