REPORT OF SURVEY

FOR

SOUTHWEST SALT COMPANY

P.O. Box 1237, Litchfield Park, Arizona

Showing the location of a well situated in the W.½, S.W.¼, Sec. 2, T.2N., R.1W., G. & S.R.B. & M., with the S.W. Cor. of the above said Sec. 2 bearing S.18°15'54"W., 1727.73 feet and the W.¼ Cor. of the above said Sec. 2 bearing N.28°37'02"W., 1130.57 feet from the center of the above said well. The basis of the herein recited bearings being North (Assumed Bearing), 2633.14 feet from the S.W. Cor. Sec 2 to the W.¼ Cor. of said Sec. 2.

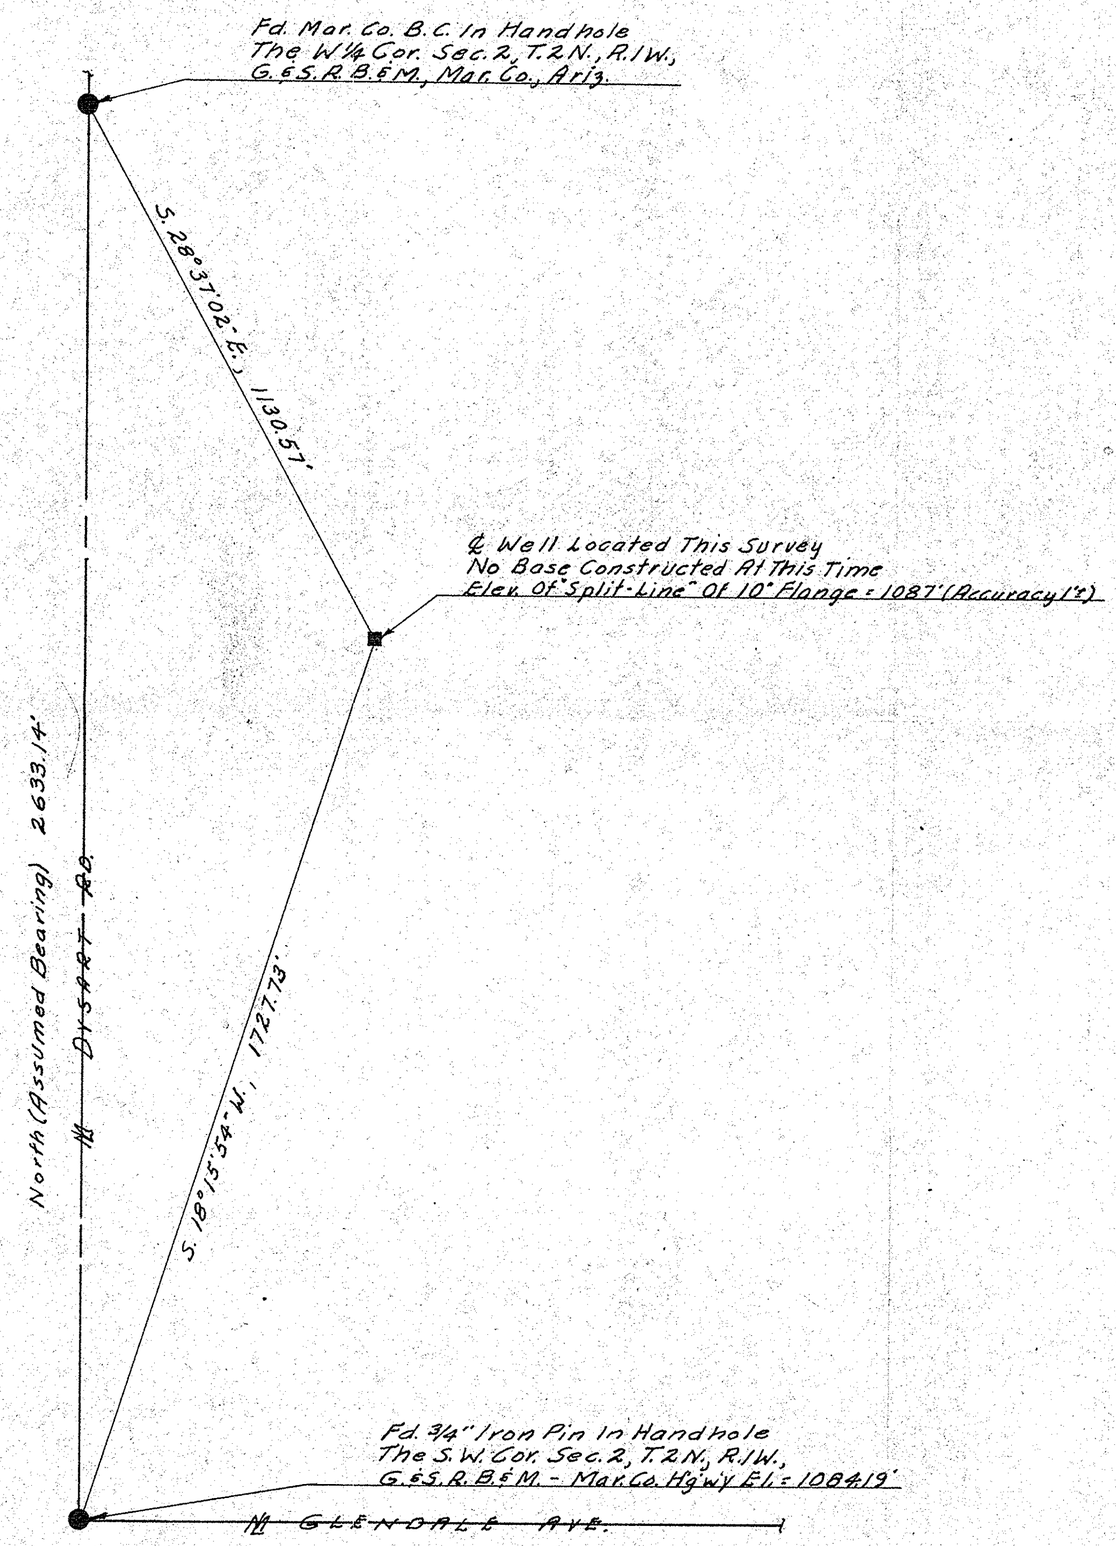

Scale: 1" = 200'

LEGEND

- ● = Monument Found
- ● = Iron Pipe or Iron Bar Found
- ○ = 1/2" I.D. Iron Pipe Tagged L.S. 1681 Set This Survey
- R = Data From Maricopa County Records
- CR = Calculated From R
- M = Measured in Field
- CM = Calculated From M
- -x-x-x- = Wire or Wood Fence
- -o-o-o- = Chain Link Fence
- ▭▭▭ = Block or Stone Wall

CERTIFICATION: This will certify that the survey shown hereon was done under my supervision during the month of February, 1971.

Eugene V. Skelley

REGISTERED LAND SURVEYOR CERTIFICATE NO. 1681 SKELLEY Date Signed Feb 10, '71 ARIZONA, U.S.A.

ARIZONA SURVEYING SERVICE
5704 N. 27th AVENUE, PHOENIX, ARIZONA
Drawing No. L-71 — 1629, Phone: 277-3904

DIN # 58011-1