REPORT OF SURVEY

FOR

MR. BILL WILSON
6515 W. Roma
Phoenix, Arizona

OF

The North 210.00 feet of the East 115.00 feet of the West 990.00 feet of the North 330.00 feet of the Northeast 1/4, Southeast 1/4, Sec. 18, T.2N., R.2E., G. & S.R.B. & M., Mar. Co., Ariz., EXCEPT the North 40.00 feet thereof for Roadway.

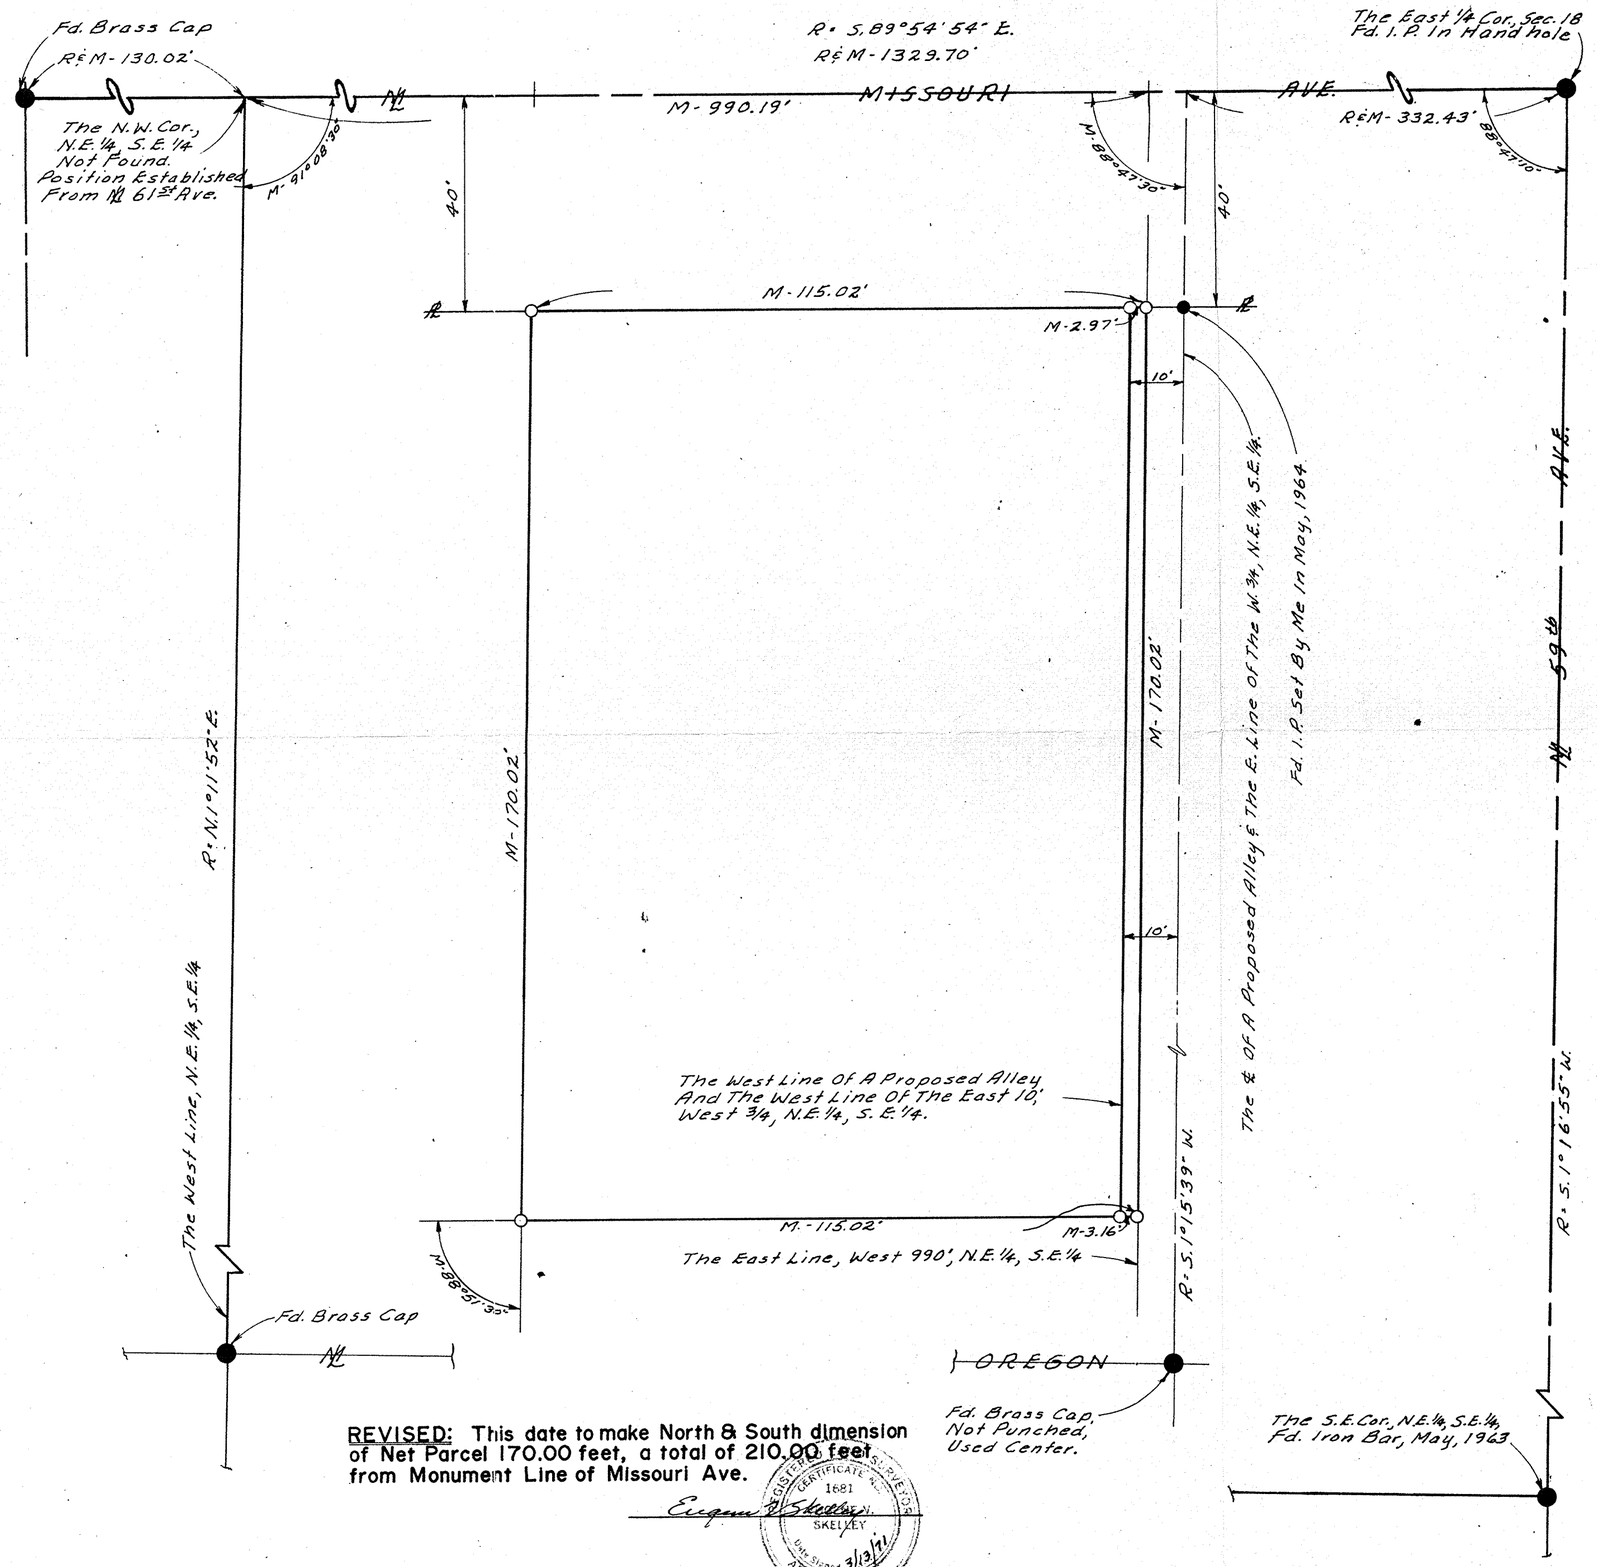

N

Scale: 1" = 20'

LEGEND

- ● = Monument Found
- ● = Iron Pipe or Iron Bar Found
- ○ = 1/2" I.D. Iron Pipe Tagged L.S. 1681 Set This Survey
- R = Data From Maricopa County Records
- CR = Calculated From R
- M = Measured in Field
- CM = Calculated From M
- = Wire or Wood Fence
- = Chain Link Fence
- = Block or Stone Wall

Note: M.C.R. = Bk. Maps 79, P. 18 & Dkt. 4855, P. 47

CERTIFICATION: This will certify that the survey shown hereon was done under my supervision during the month of March, 1971.

Eugene D. Skelley

REGISTERED LAND SURVEYOR CERTIFICATE NO. 1681 SKELLEY Date Signed Mar. 4, 71 ARIZONA, U.S.A.

REVISED: This date to make North & South dimension of Net Parcel 170.00 feet, a total of 210.00 feet from Monument Line of Missouri Ave.

Eugene D. Skelley

REGISTERED LAND SURVEYOR CERTIFICATE NO. 1681 SKELLEY Date Signed 3/13/71 ARIZONA, U.S.A.

ARIZONA SURVEYING SERVICE
5704 N. 27th AVENUE, PHOENIX, ARIZONA
Drawing No. L-71-2633, Phone: 277-3904

DIN# 58012-1