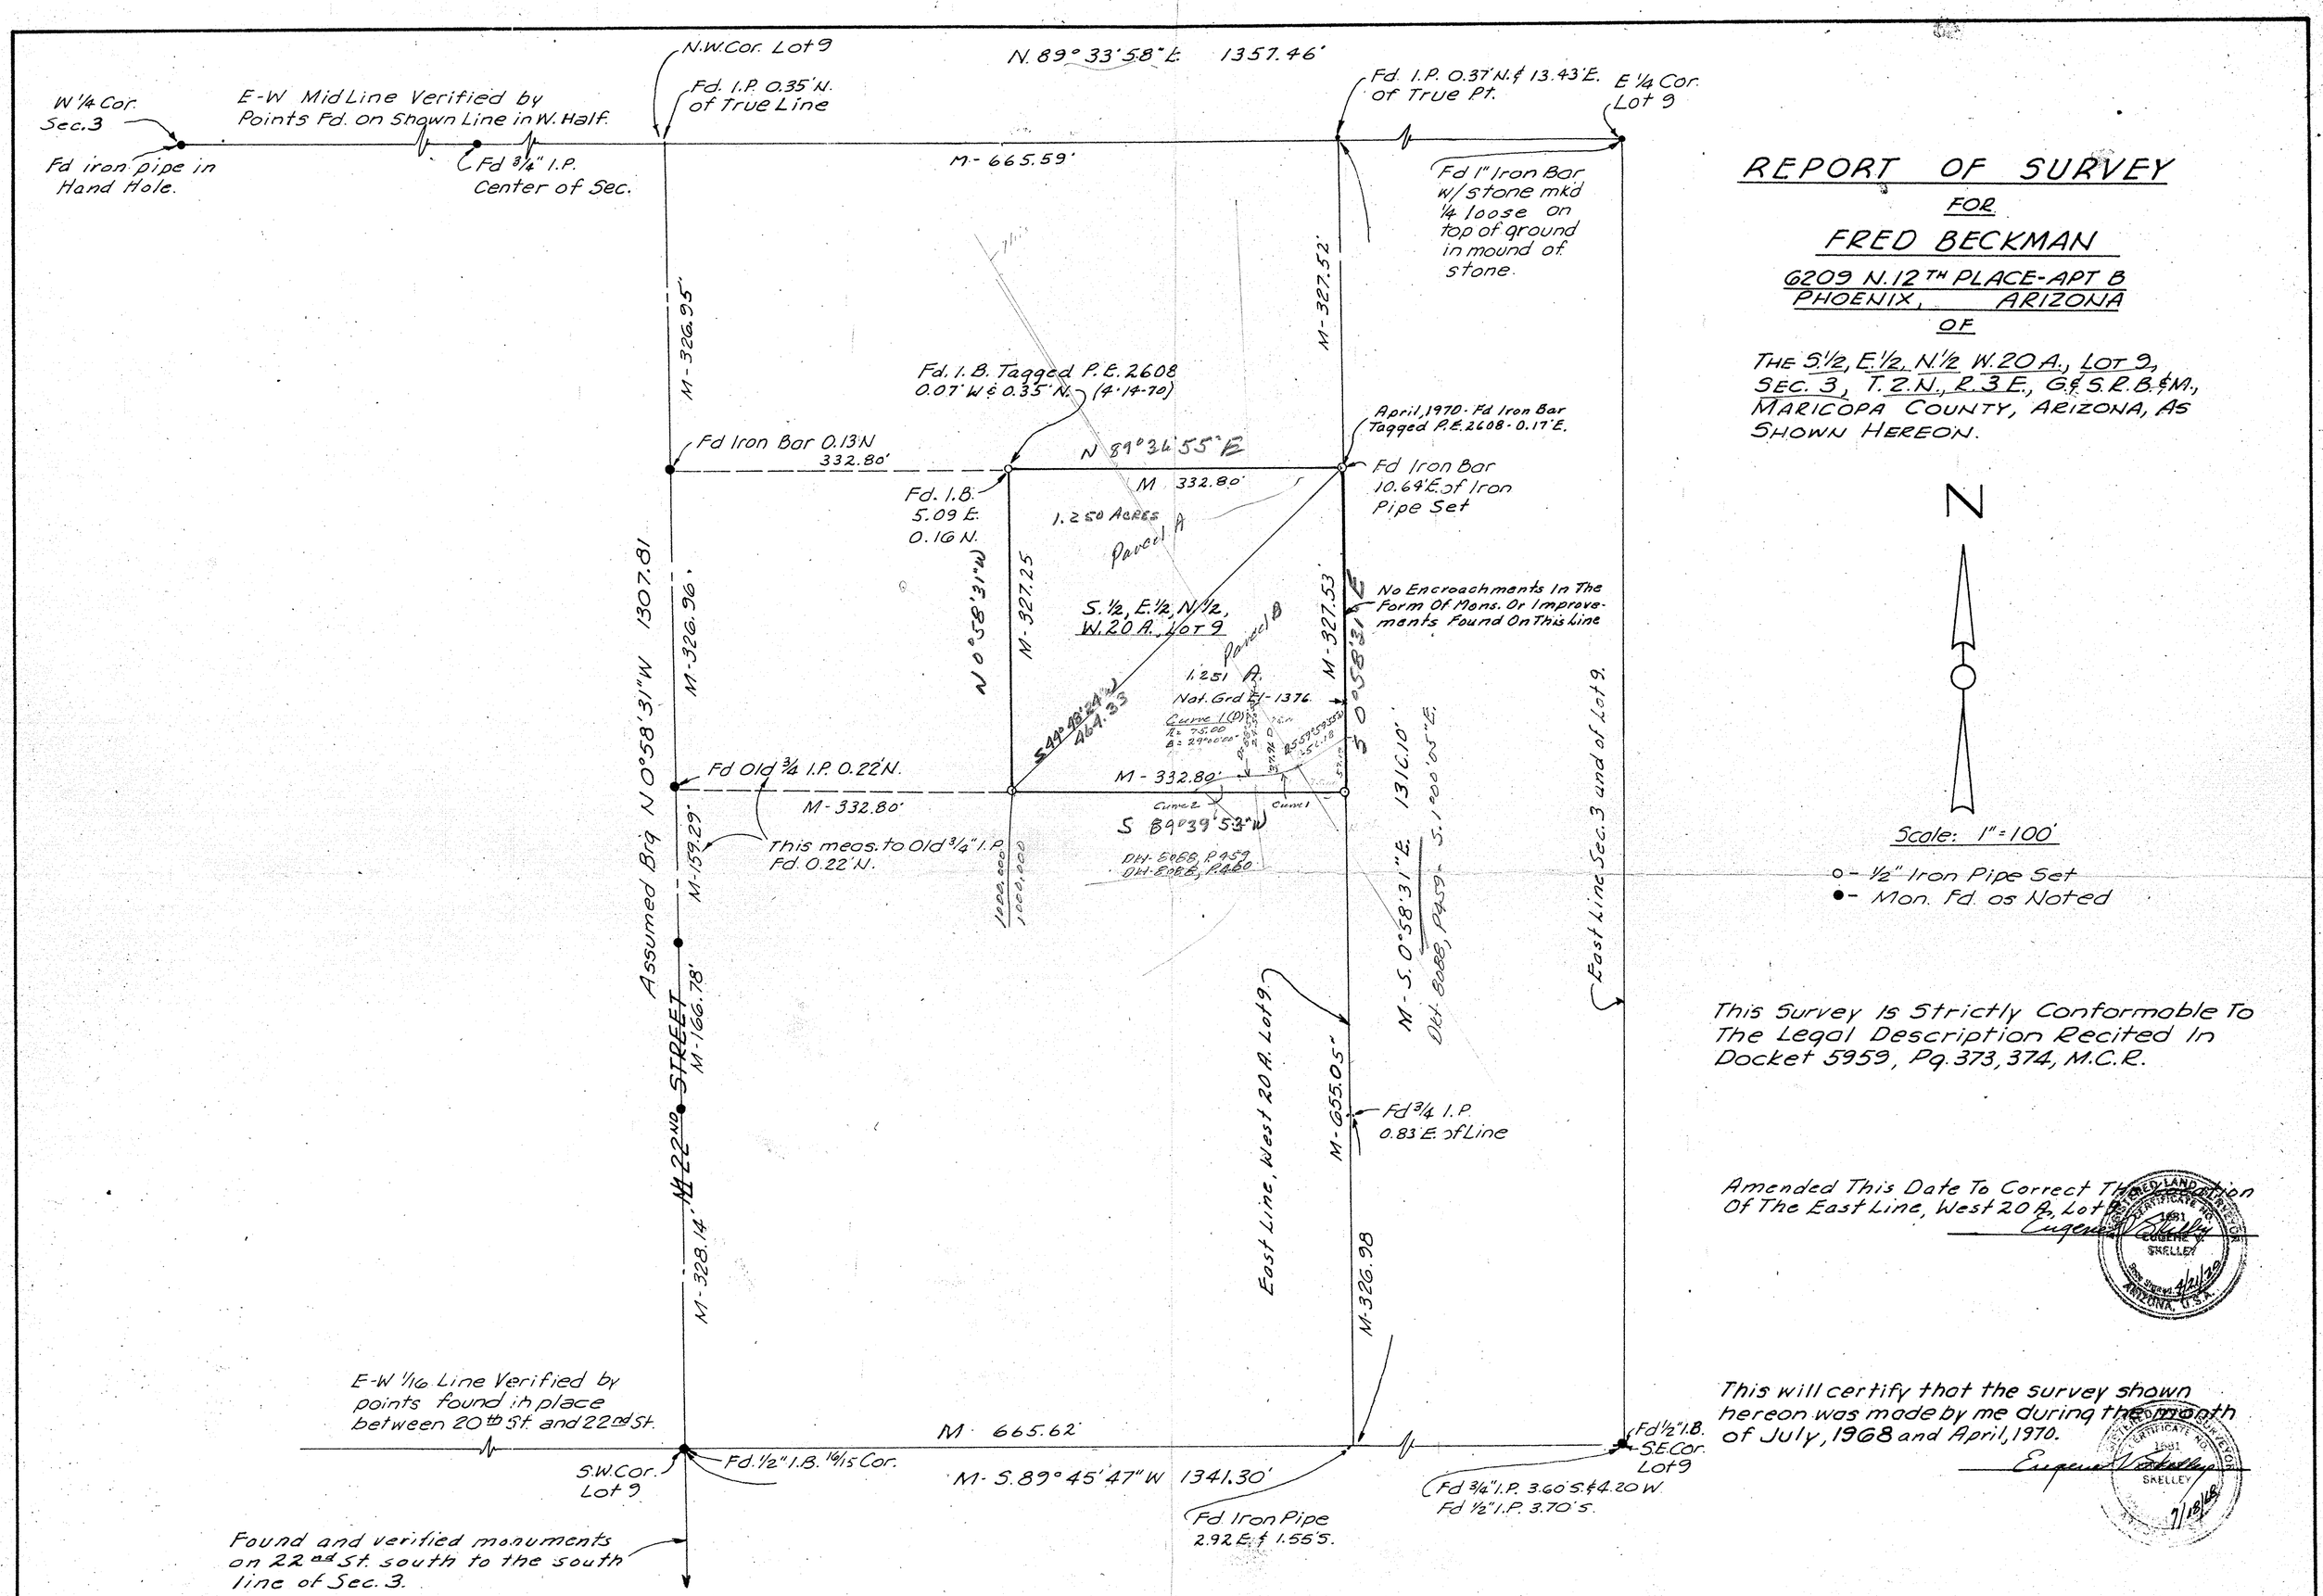

REPORT OF SURVEY

FOR

FRED BECKMAN

6209 N. 12TH PLACE - APT B
PHOENIX, ARIZONA

OF

THE S. 1/2, E. 1/2, N. 1/2 W. 20 A., LOT 9, SEC. 3, T. 2 N., R. 3 E., G. & S. R. B. & M., MARICOPA COUNTY, ARIZONA, AS SHOWN HEREON.

N

Scale: 1" = 100'

o - 1/2" Iron Pipe Set
• - Mon. Fd. as Noted

This Survey Is Strictly Conformable To The Legal Description Recited In Docket 5959, Pg. 373, 374, M.C.R.

Amended This Date To Correct The Description Of The East Line, West 20 A., Lot 9.

Eugene V. Shelley

REGISTERED LAND SURVEYOR CERTIFICATE NO. 1681 EUGENE V. SHELLEY ARIZONA, U.S.A. Date Signed 4/21/70

This will certify that the survey shown hereon was made by me during the month of July, 1968 and April, 1970.

Eugene V. Shelley

REGISTERED LAND SURVEYOR CERTIFICATE NO. 1681 EUGENE V. SHELLEY ARIZONA, U.S.A. 7/18/68

ARIZONA SURVEYING SERVICE
2802 W. SOLANO DR. N., PHOENIX, ARIZONA
DRAWING NO. L-68-6523-A

DIN # 58029-1