REPORT OF SURVEY

OF

That portion of the N.E.1/4, N.W.1/4 (Lot 3), Sec. 4, T.1S., R.4E., G. & S.R.B. & M., Mar. Co., Ariz., Shown hereon.

FOR

THE CIRCLE K CORP

2810 W. CAMELBACK ROAD

PHOENIX, ARIZONA

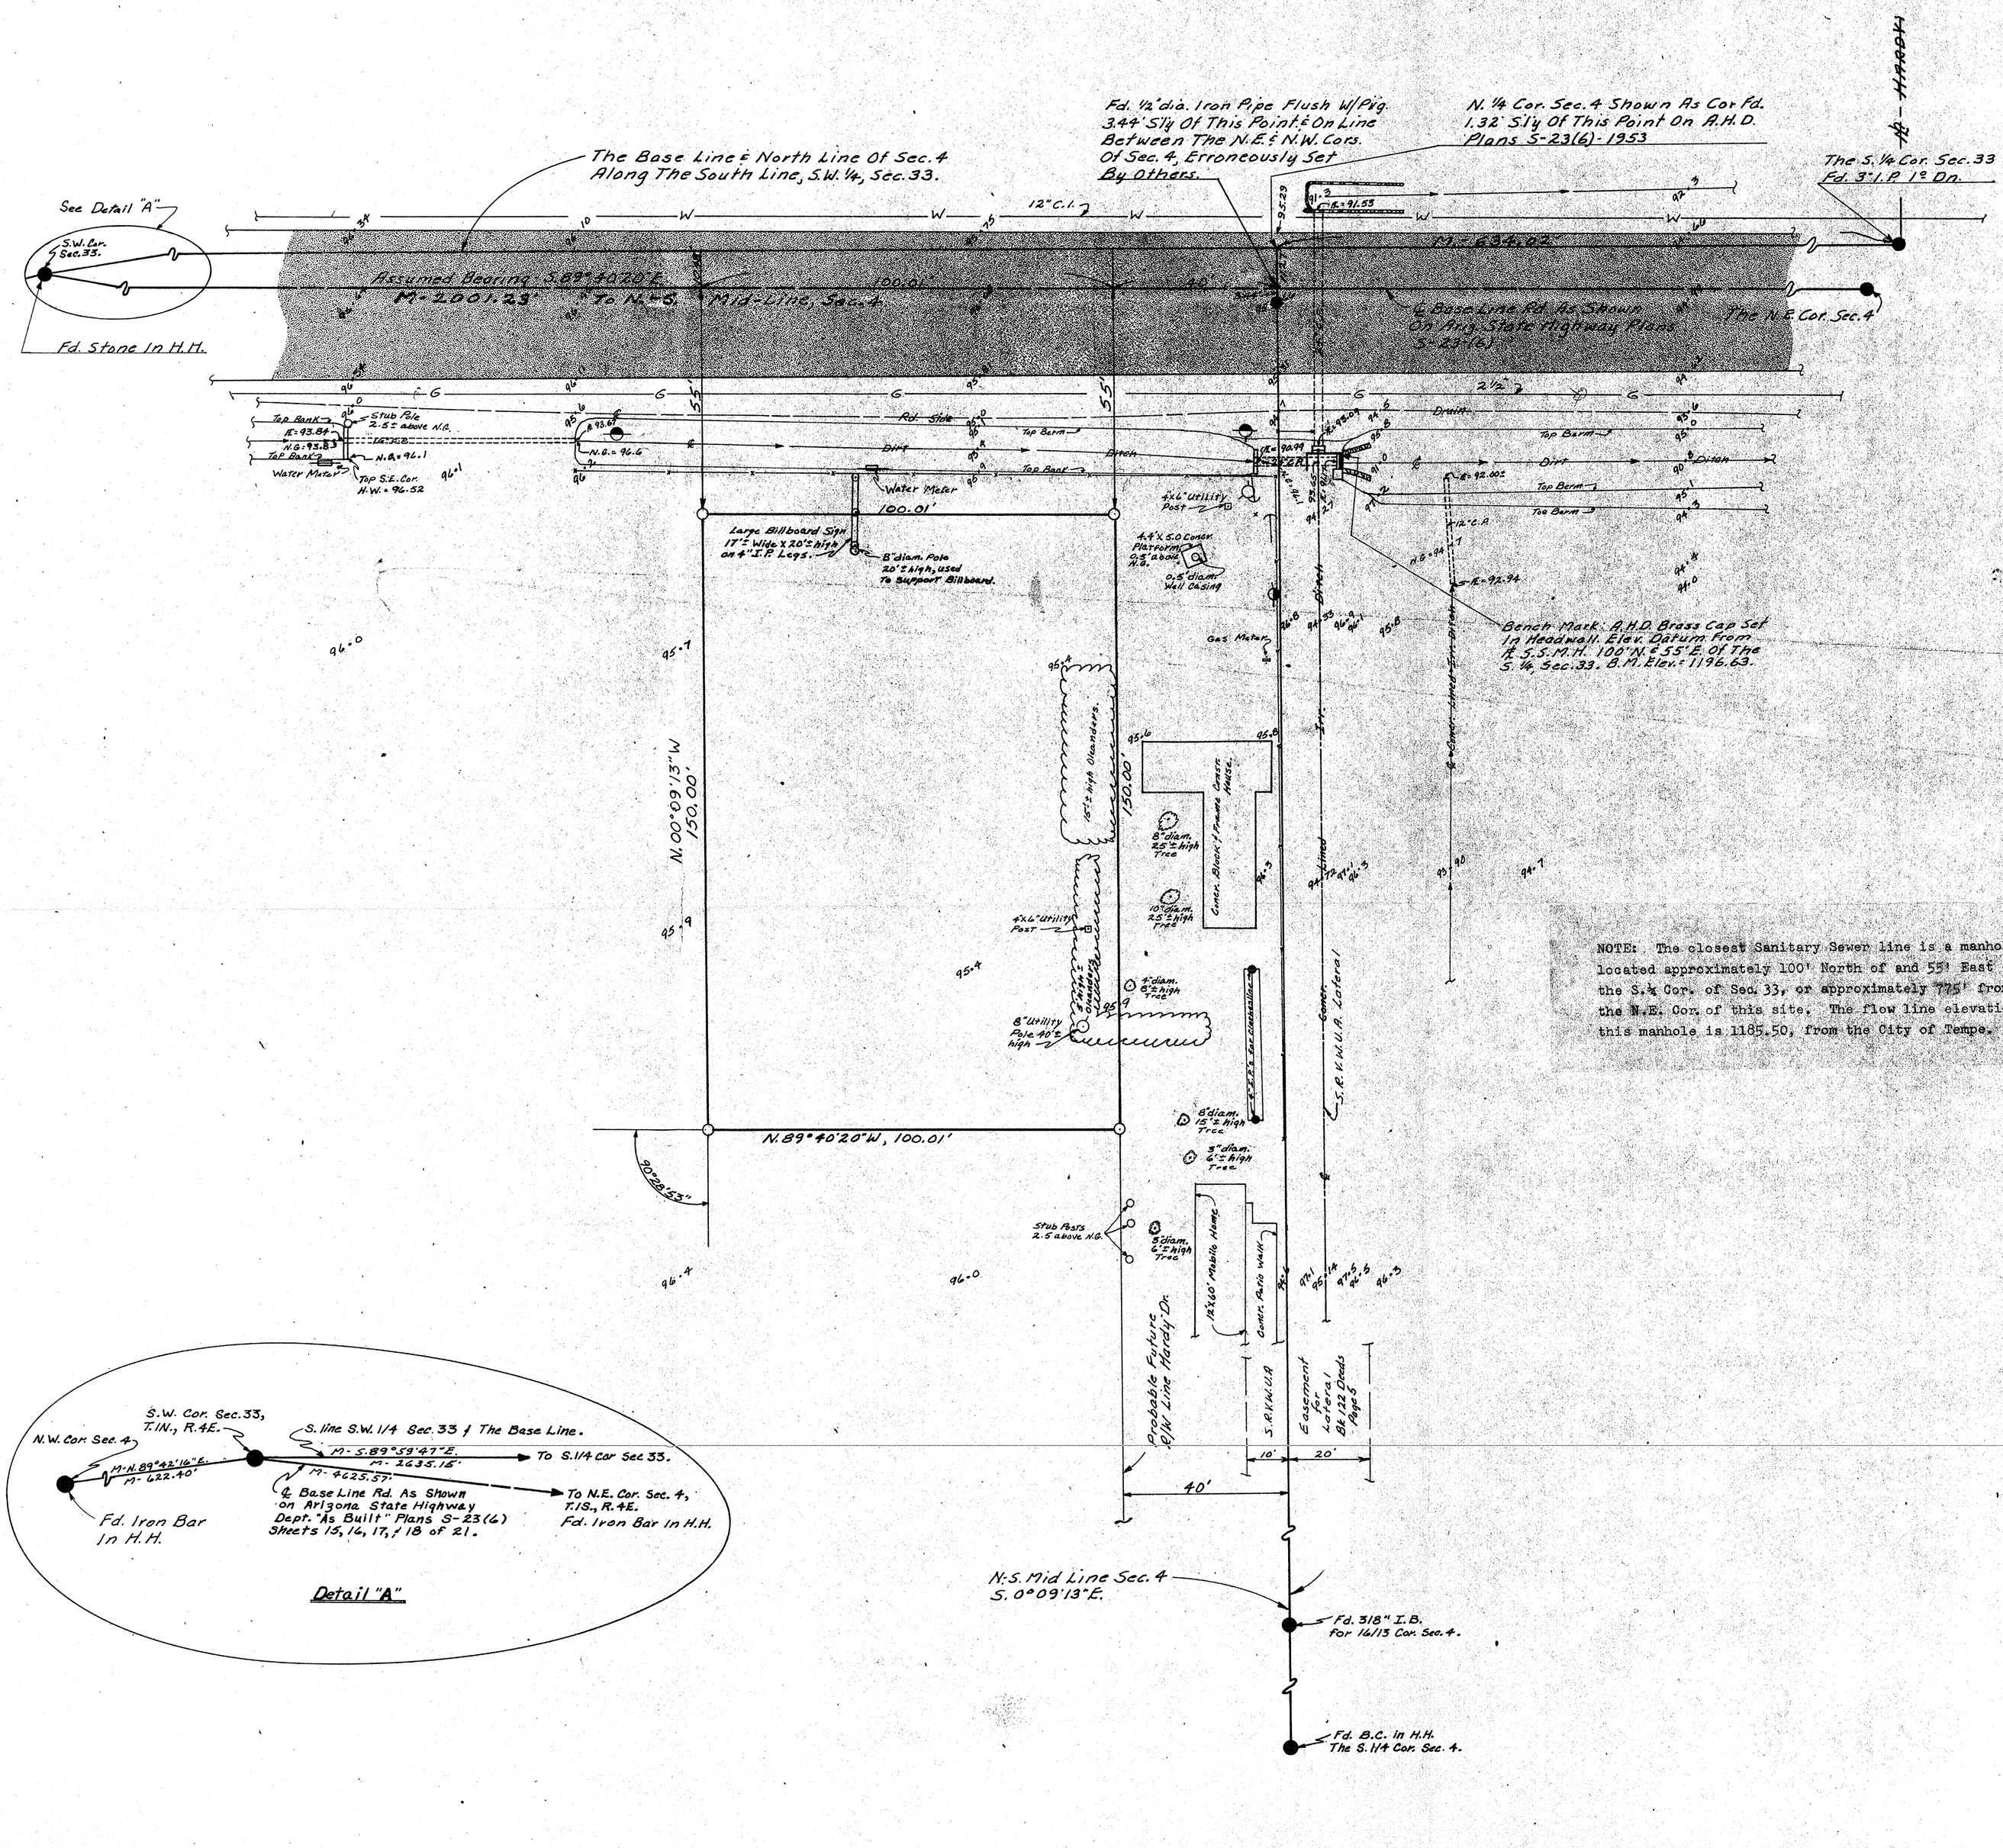

Detail "A"

Scale: 1" = 20'

LEGEND

- = Asphaltic Concrete Paving
- ● = Monument Found
- ● = Iron Pipe or Iron Bar Found
- ○ = 1/2" I.D. Iron Pipe Tagged L.S. 1681 Set This Survey
- R = M.C.R. and/or Description Furnished by Circle K Corp
- CR = Calculated From R
- M = Measured In Field
- CM = Calculated From M
- -○- = Power Pole
- -●- = Telephone Pole
- -⊕- = Power & Telephone Pole
- —S— = Sanitary Sewer Line
- —W— = Water Line
- —G— = Gas Line
- ⊗ = Valve
- ←—←— = Center line Drainage
- —T— = Underground Telephone Cable
- B.C. = Brass Cap
- H.H. = Handhole
- C.P. = Concrete Pipe
- -▭- = Water Meter
- —△— = Sewer Cleanout
- 93.92 = Elev to read 1193.92
- ▪ = Underground Irrigation Sprinkler Head
- ○⊃ = Street Light Pole

CERTIFICATION: This will certify that the survey shown hereon was done under my supervision during the month of December 1971, & January 1972.

Eugene P. Shelley

REGISTERED LAND SURVEYOR No. 1681 EUGENE P. SHELLEY

1/18/72

ARIZONA SURVEYING SERVICE
5704 N. 27th AVENUE, PHOENIX, ARIZONA
Drawing No. E.P.L.-71-11676 , PH: 277-3904

DIN# 58031-1