REPORT OF SURVEY

OF

That Portion Of Lot 6, Club Estates Subdivision As Recorded In Book 74 Of Maps, Page 49, Mar. Co. Records, Az. Shown Hereon.

FOR

MR & MRS. JOHN A. GILLETT

6656 N. Lost Dutchman Dr.
Scottsdale, Arizona

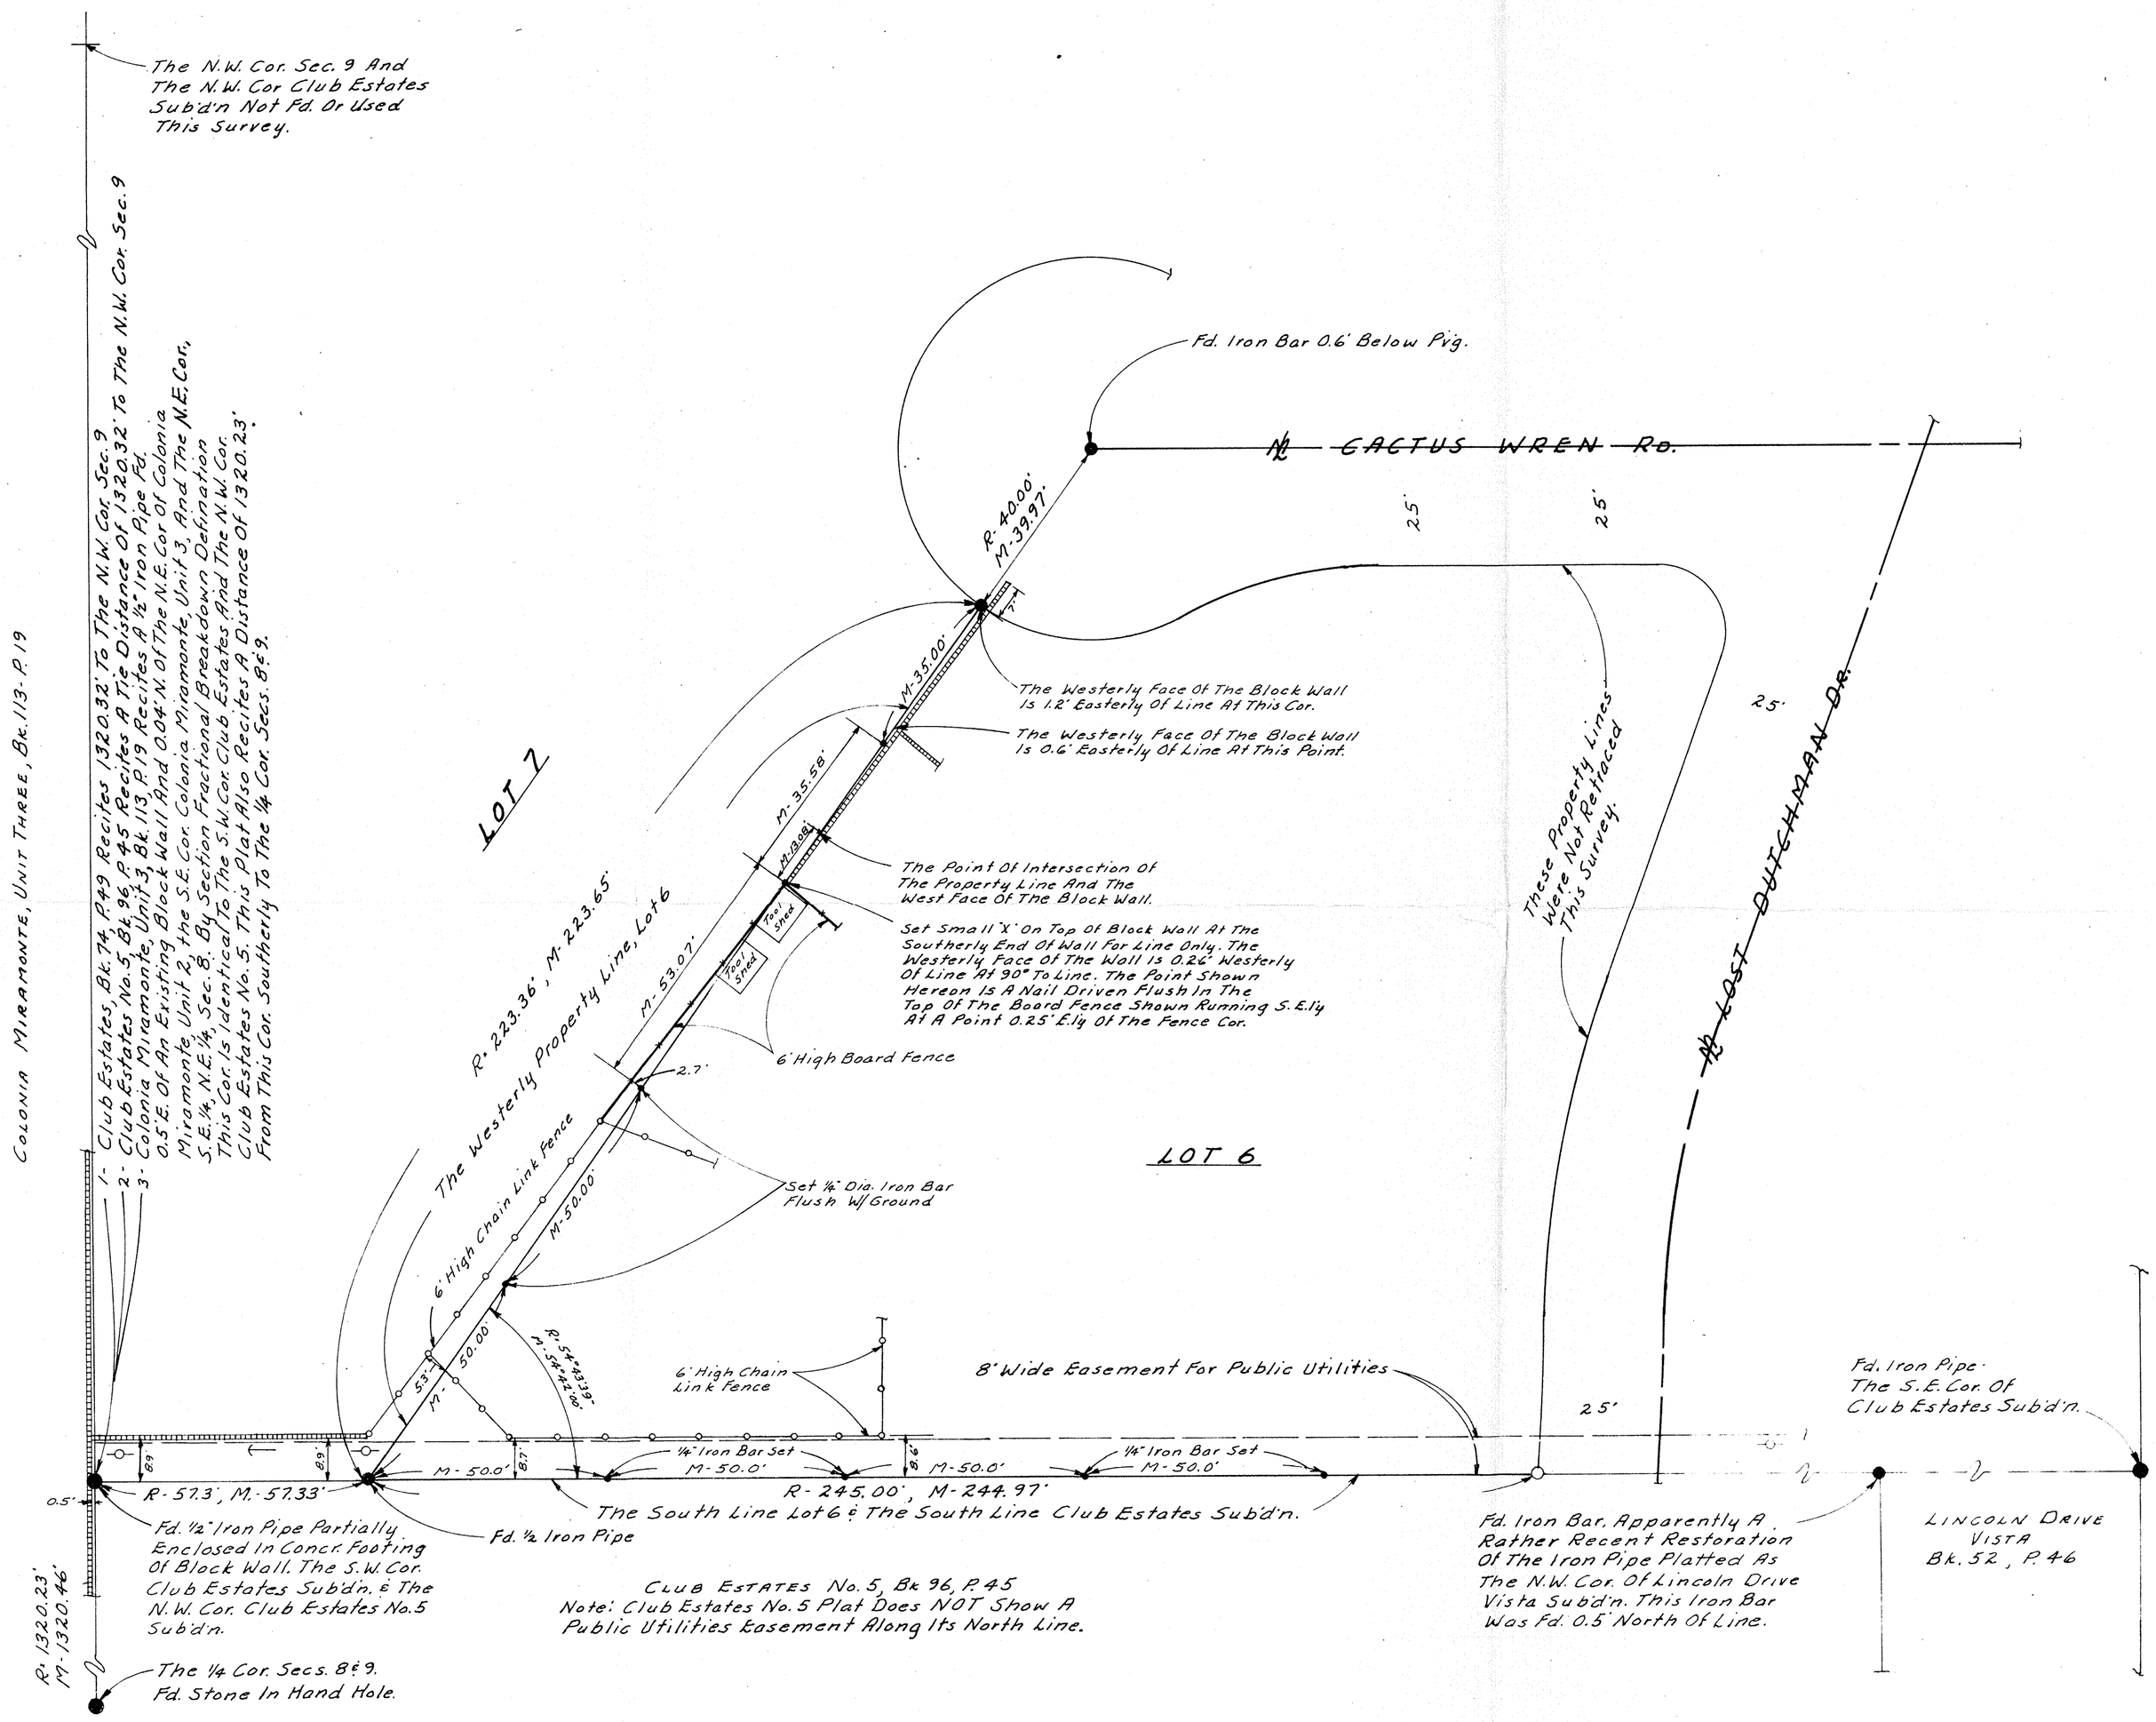

N

Scale: 1" = 20'

LEGEND

- ● = Monument Found
- ● = Iron Pipe or Iron Bar Found
- ○ = 1/2" I.D. Iron Pipe Tagged L.S. 1681 Set This Survey
- R = Data From Maricopa County Records
- CR = Calculated From R
- M = Measured in Field
- CM = Calculated From M
- = Wire or Wood Fence
- = Chain Link Fence
- = Block or Stone Wall

CERTIFICATION: This will certify that the survey shown hereon was done under my supervision during the month of March, 1972.

Eugene A. Skelby 3/14/72

ARIZONA SURVEYING SERVICE
5704 N. 27th AVENUE, PHOENIX, ARIZONA
Drawing No. L-72-1683 Phone: 242-0539

DIN# 58040-1