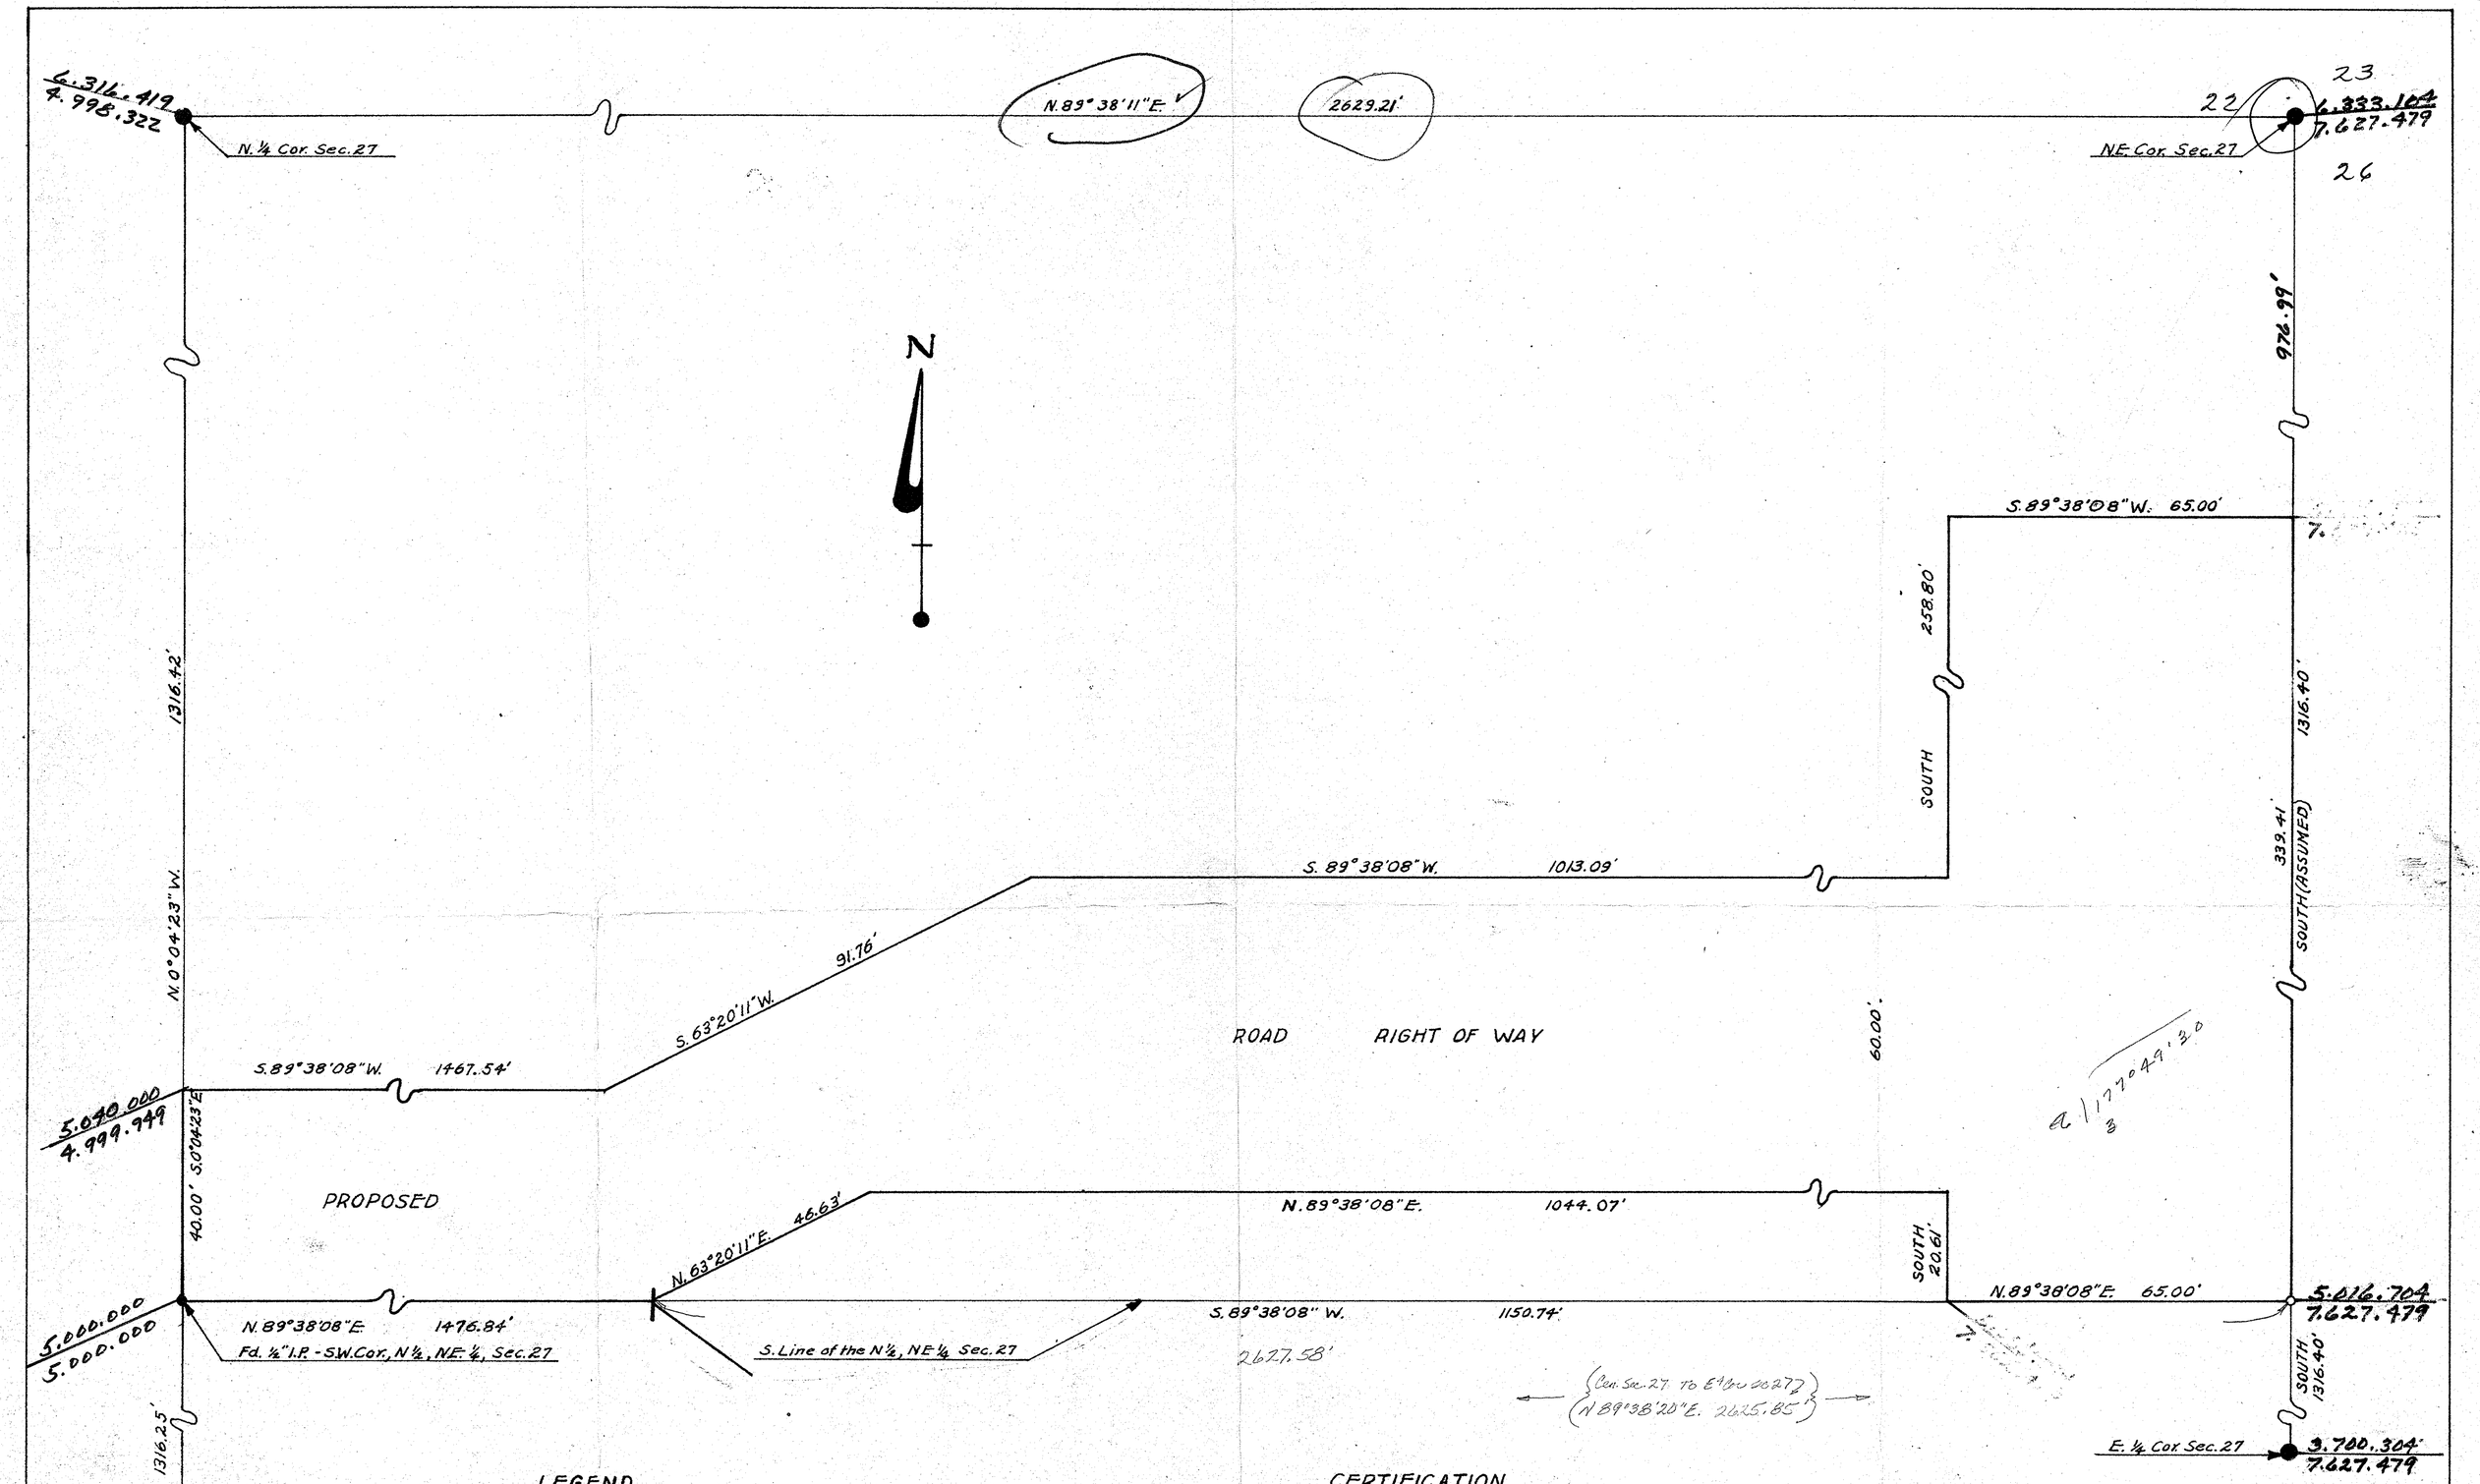

LEGEND

- ● - B.L.M. MON. fd.
- ● = Cor. fd. & verified.
- ○ - Cor. set.

CERTIFICATION

This will certify that the survey shown hereon was made by me during March, 1959 & Jan., 1960

Eugene V. Skelley, R.L.S.

REGISTERED LAND SURVEYOR
CERTIFICATE EXPIRES
EUGENE V. SKELLEY
DEC. 31, 1960
ARIZONA, U.S.A.

REPORT OF SURVEY
FOR
MR. DWIGHT G. HUDSON
DEPICTING the N. ½ of the N.E ¼ of Sec. 27, T6N, R4E, G & S.R.B.L. & M.; & a PROPOSED ROAD RIGHT OF WAY along & near the S. Line of said property.

ARIZONA SURVEYING SERVICE

Surveyed by H.L.M. & E.V.S.	Drawn by E.V.S.		Job No. - 60-157	
Checked by E.V.S.	Checked by M.R.S.		Scale - 1" = 20'	

DIN # 58047-1