REPORT OF SURVEY

FOR

MR. Norbert V. Roby
2025 E. Union Hills Drive
Phoenix, Arizona 85024

OF

The S.1/2, S.1/2, N.E.1/4, N.E.1/4 and the N.1/2, S.1/2, N.E.1/4, N.E.1/4, Section 33, T.6N., R.3E., G. & S.R.B. & M., Mar. Co., Ariz.

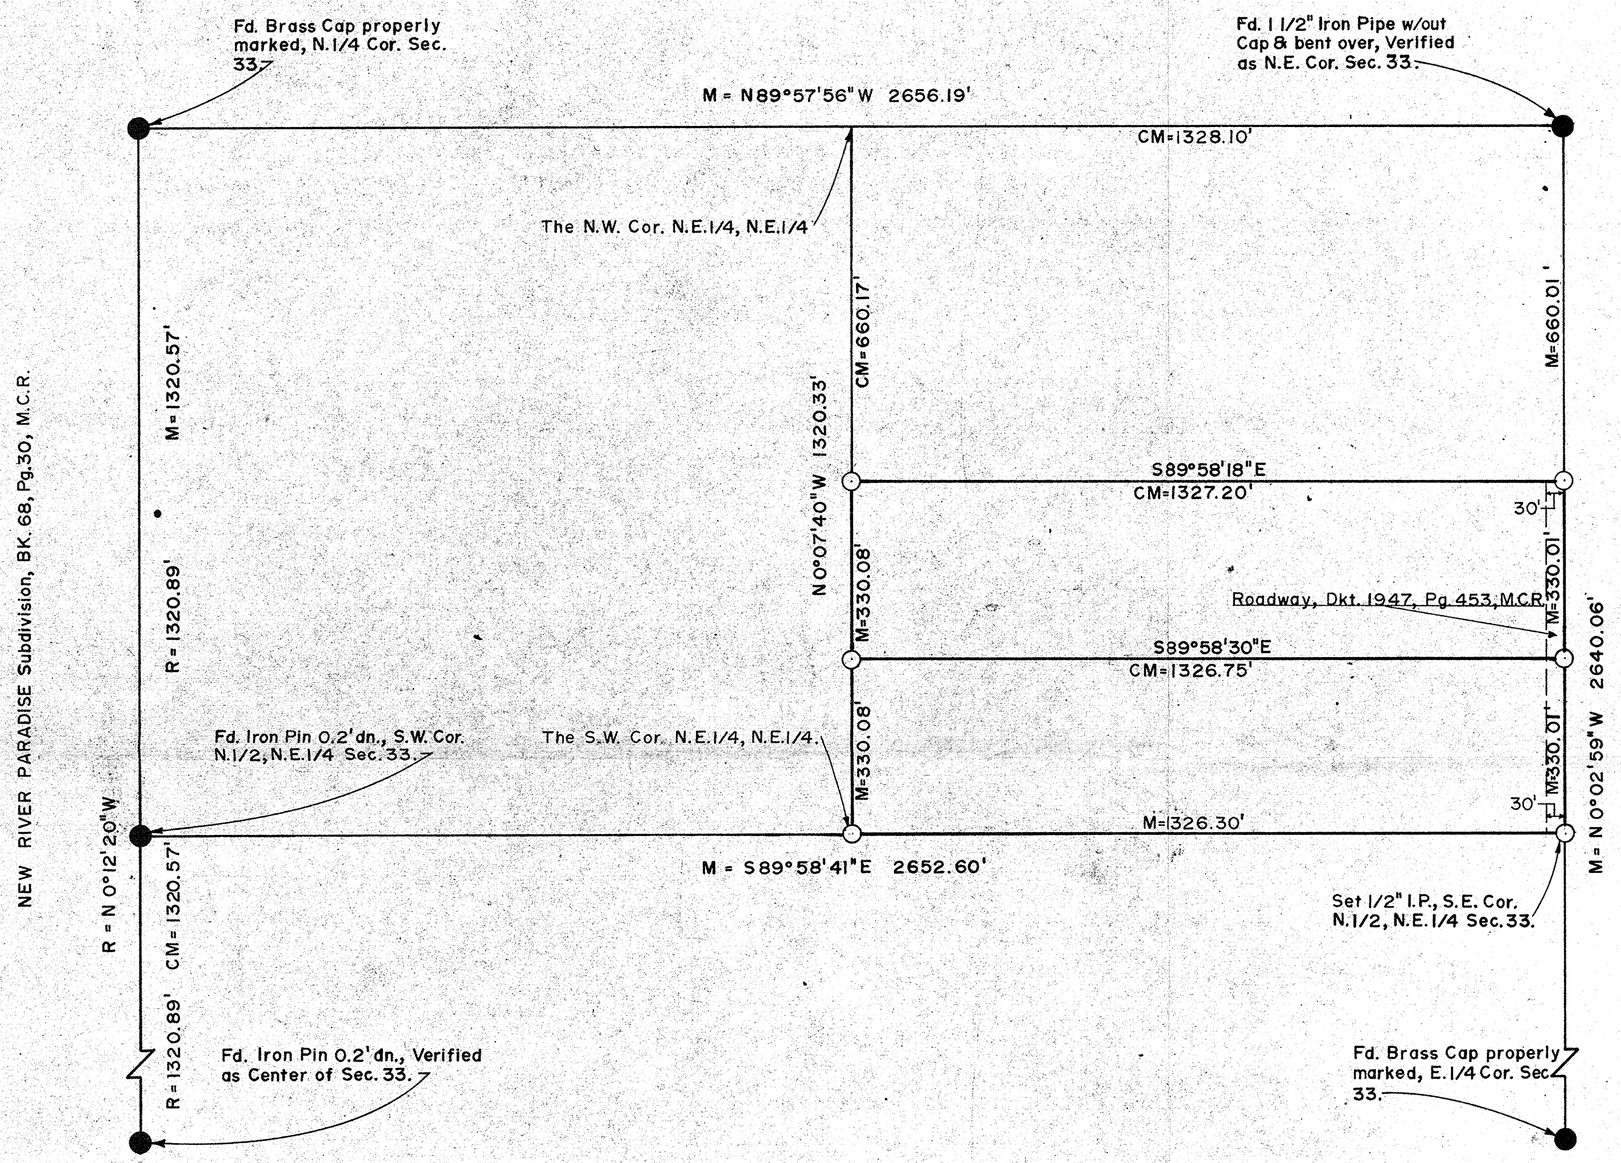

LEGEND

Scale: 1" = 200'

- ● = Monument Found
- ● = Iron Pipe or Iron Bar Found
- ○ = 1/2" I.D. Iron Pipe Tagged L.S. 1681 Set This Survey
- R = Data From Maricopa County Records
- CR = Calculated From R
- M = Measured in Field
- CM = Calculated From M
- = Wire or Wood Fence
- = Chain Link Fence
- = Block or Stone Wall

CERTIFICATION: This will certify that the survey shown hereon was done under my supervision during the months of May & July, 1971.

Eugene G. Kelley

7/19/71

ARIZONA SURVEYING SERVICE
5704 N. 27th AVENUE, PHOENIX, ARIZONA
Drawing No. L-71-5650, Phone: 277-3904
Sheet 1 of 1

DIN # 58051-1