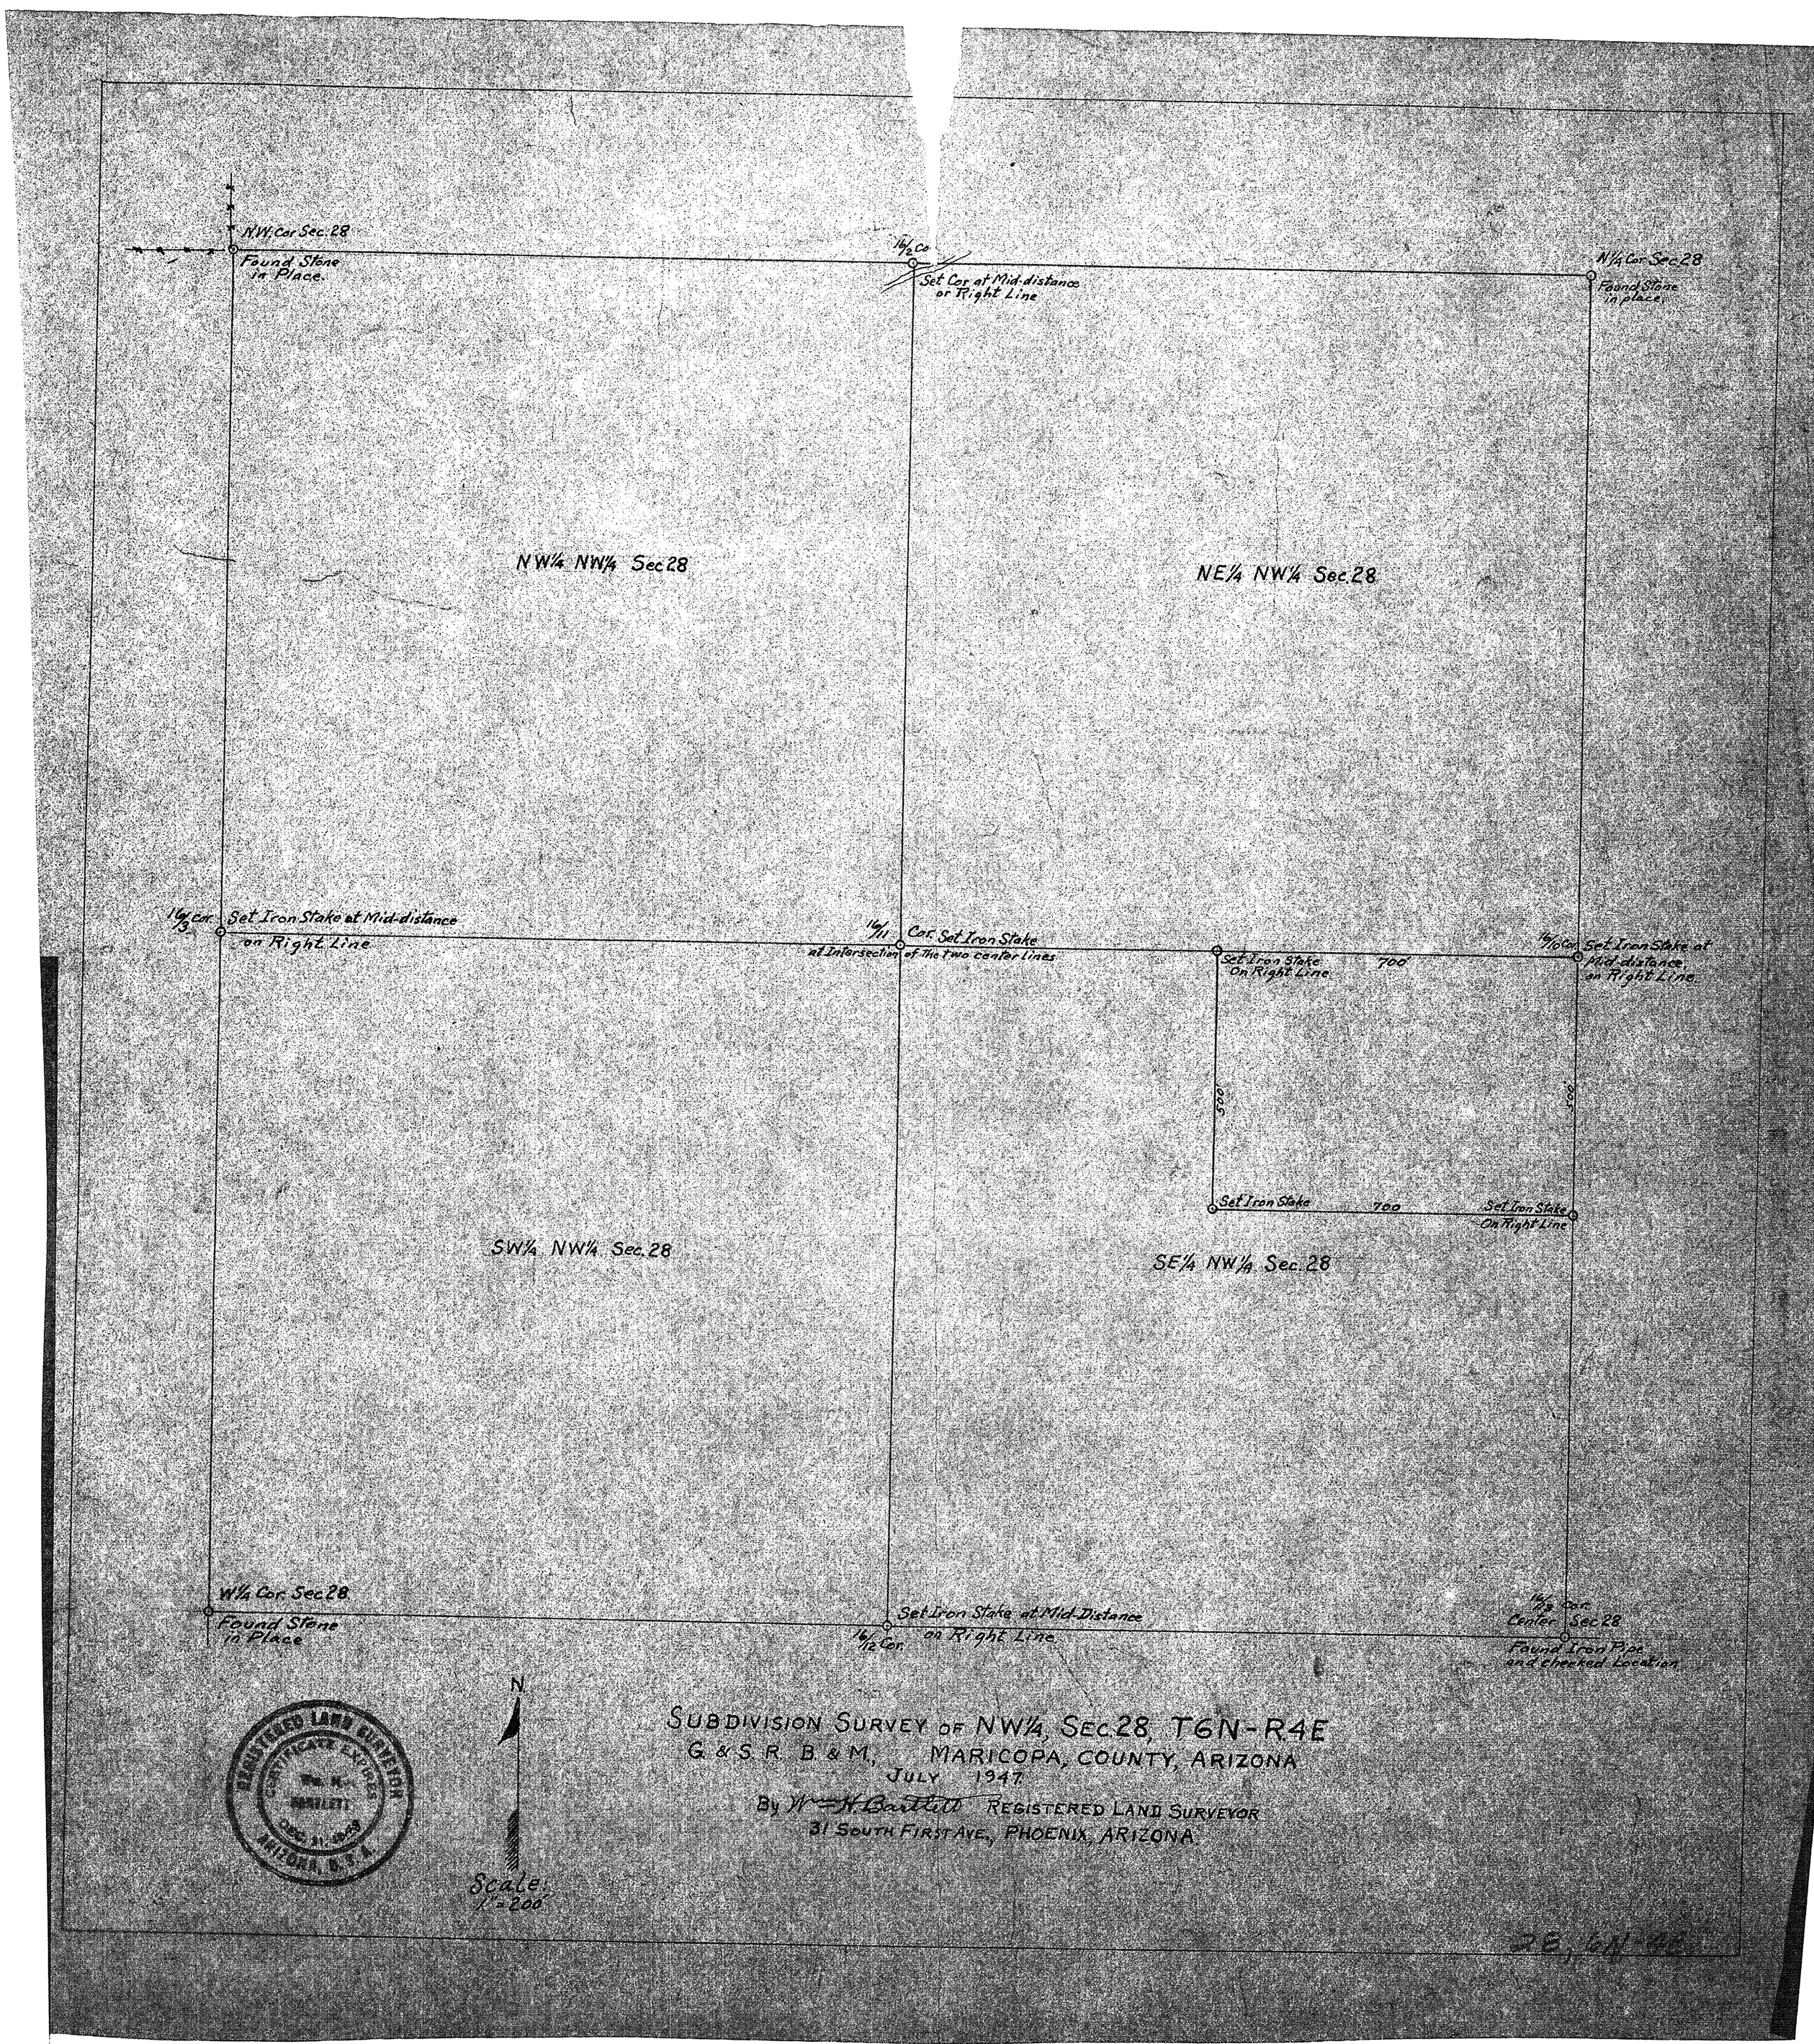
N.W. Cor Sec. 28
Found Stone in Place.
16/2 Cor
Set Cor at Mid-distance or Right Line
N 1/4 Cor Sec. 28
Found Stone in place.
NW 1/4 NW 1/4 Sec 28
NE 1/4 NW 1/4 Sec. 28
16/3 Cor
Set Iron Stake at Mid-distance on Right Line
16/11 Cor.
Set Iron Stake at Intersection of the two center lines
Set Iron Stake On Right Line
700
16/10 Cor
Set Iron Stake at Mid-distance on Right Line
500'
500'
Set Iron Stake
700
Set Iron Stake On Right Line
SW 1/4 NW 1/4 Sec. 28
SE 1/4 NW 1/4 Sec. 28
W 1/4 Cor Sec 28
Found Stone in Place
16/12 Cor.
Set Iron Stake at Mid-Distance on Right Line
16/13 Cor.
Center Sec 28
Found Iron Pipe and checked Location
N
Scale: 1" = 200'
REGISTERED LAND SURVEYOR
CERTIFICATE EXPIRES
Wm. H. BARTLETT
ARIZONA, U.S.A.
SUBDIVISION SURVEY OF NW 1/4, SEC. 28, T6N-R4E
G. & S. R. B. & M., MARICOPA, COUNTY, ARIZONA
JULY 1947
By Wm. H. Bartlett REGISTERED LAND SURVEYOR
31 SOUTH FIRST AVE., PHOENIX, ARIZONA.

DIN#58069-1