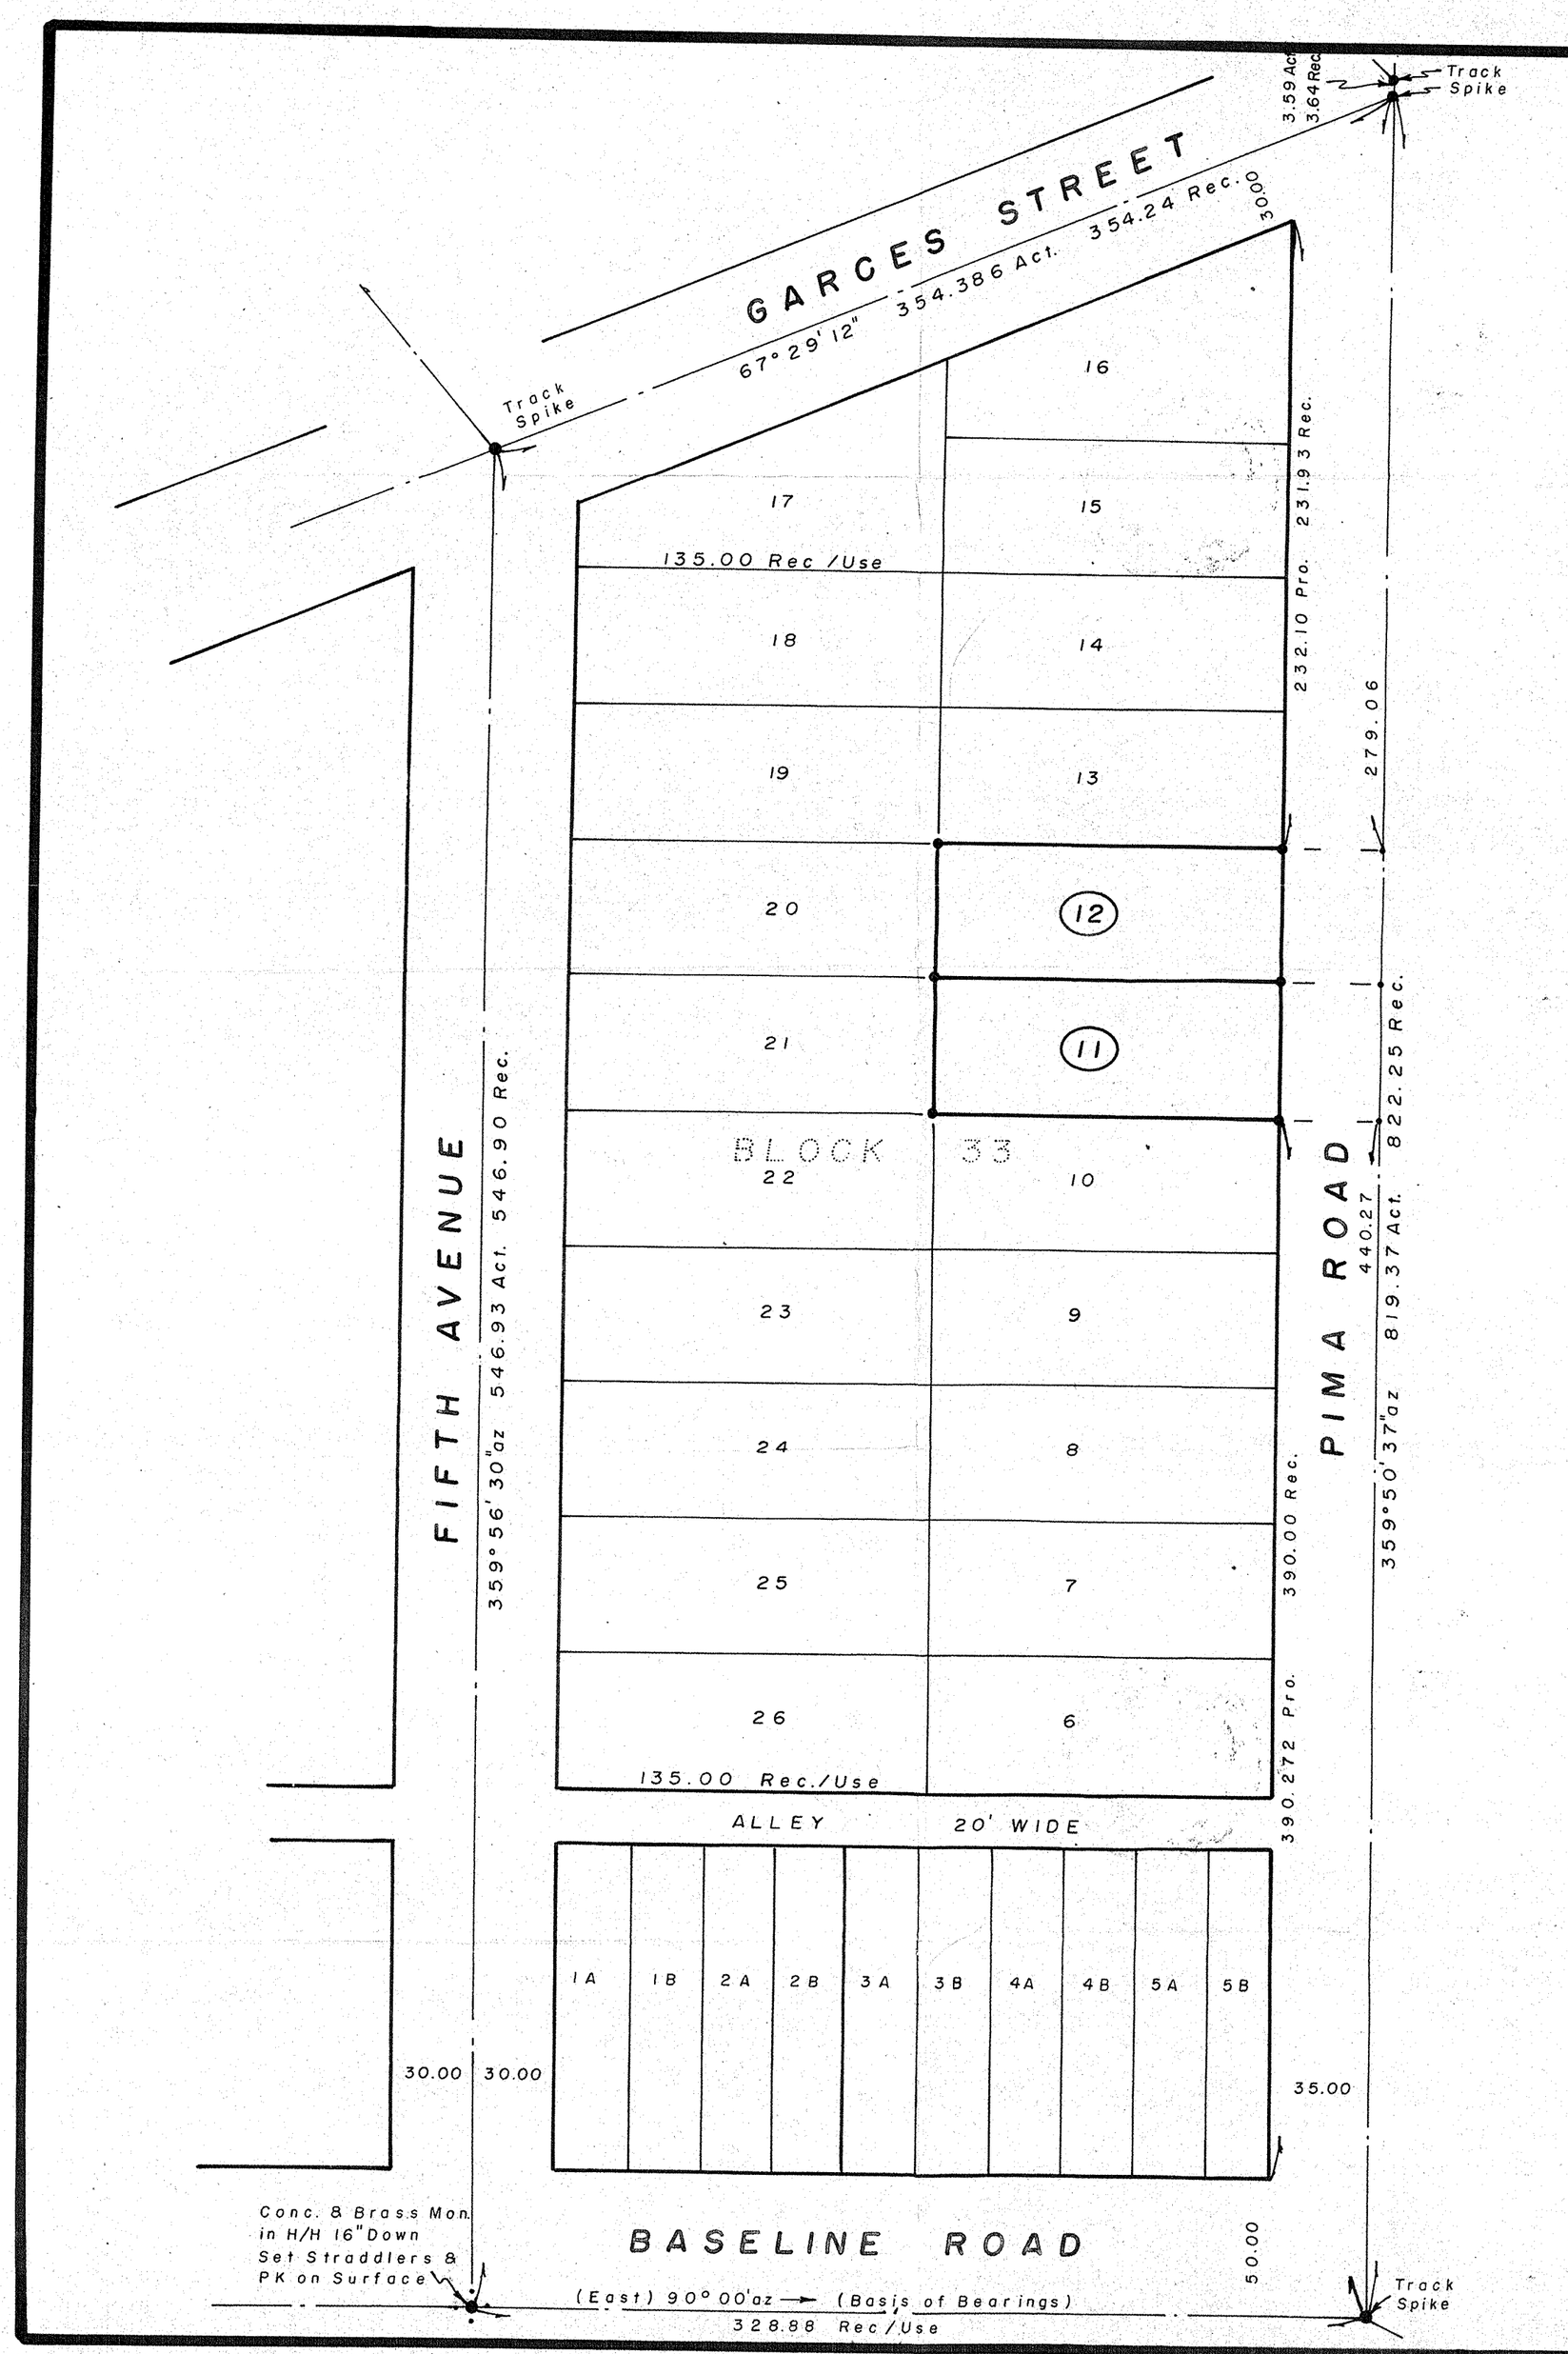

Previous Surveys:
3102 (286/47 MCR)
3105
3168 (302/21 MCR)

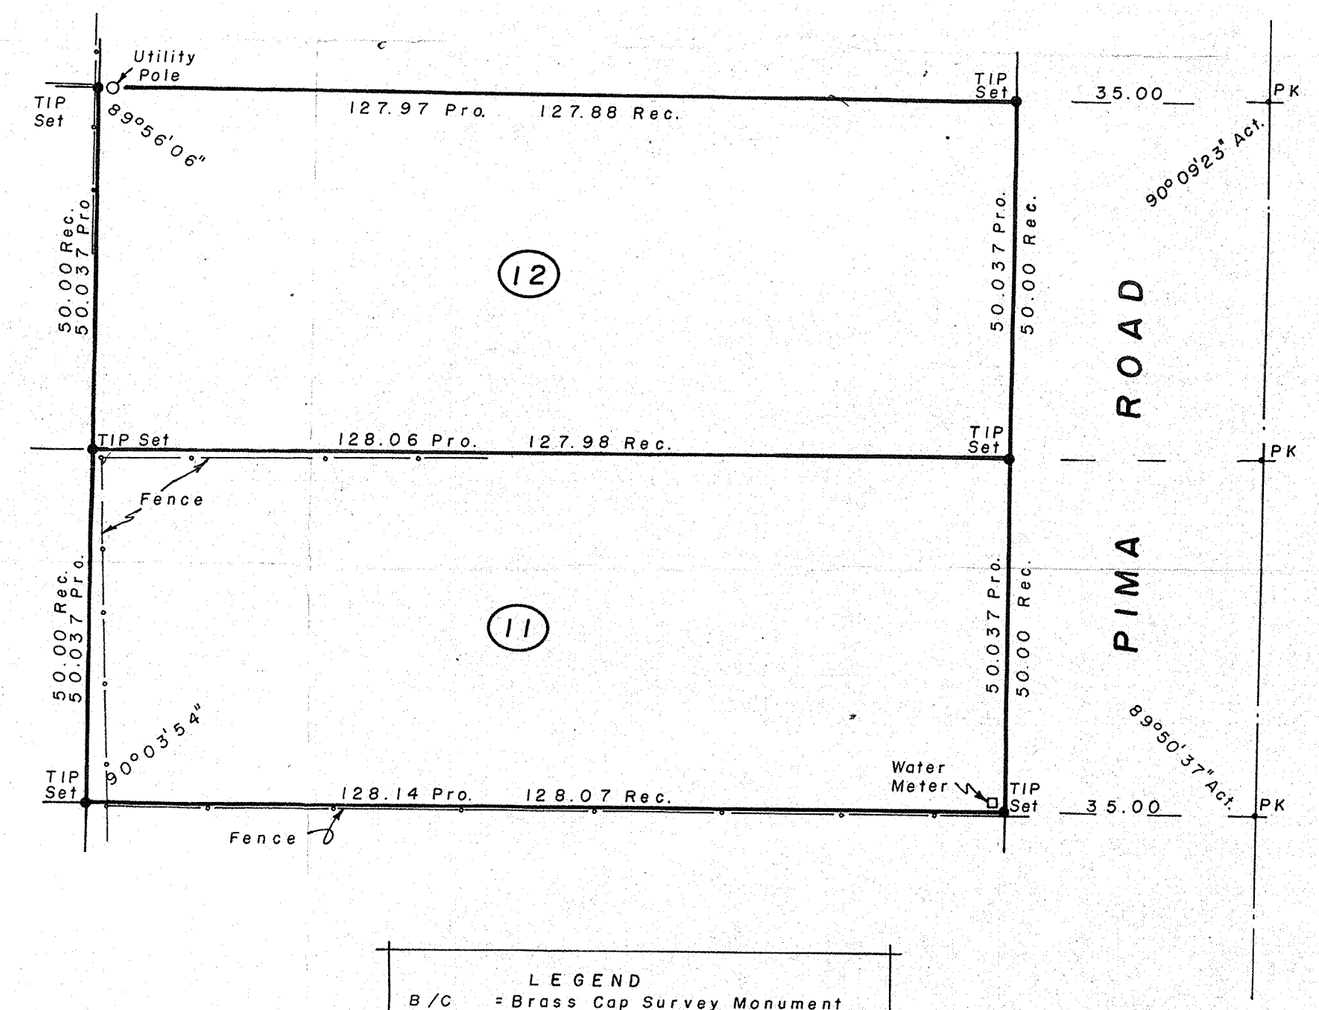

LEGEND

B/C	= Brass Cap Survey Monument	
H/H	= Handhole	
TIP	= Tagged Iron Pin	
PK	= Parker Kalon Masonry Nail	
Use	= Definitive Measurement	
Rec.	= Record	"
Pro.	= Proportional	"
Act.	= Actual	"

LAND SURVEY OF: Lots 11 & 12 Block 33 VALENCIA, a Subdivision Recorded in Map Book 21 Page 44 of the Maricopa County Records of Plats, Situated in the South Half of Section 32 T1N R3W of the GILA & SALT RIVER MERIDIAN

SURVEYED FOR

MARVIN TROYER

I hereby certify that I have surveyed the land shown on this plat, that this plat is a true and correct representation of that survey, that I have found or set the survey marks so indicated hereon and that this survey and plat complies with "MINIMUM PROCEDURAL AND PERFORMANCE GUIDELINES FOR LAND SURVEYING SERVICES IN THE STATE OF ARIZONA" as adopted by the Arizona Professional Land Surveyors May 14, 1983, (Zone 'B', = Max. Error One Part per 10,000).

0°00'00" Azimuth = NORTH

5/2/89

DIN# 58072-1

R. J. FISH, RLS 12317
3408 W. PURDUE
PHOENIX, AZ.
85051
866 2126

2.5 0 50 100 150

TROYER 589 3266 FISH