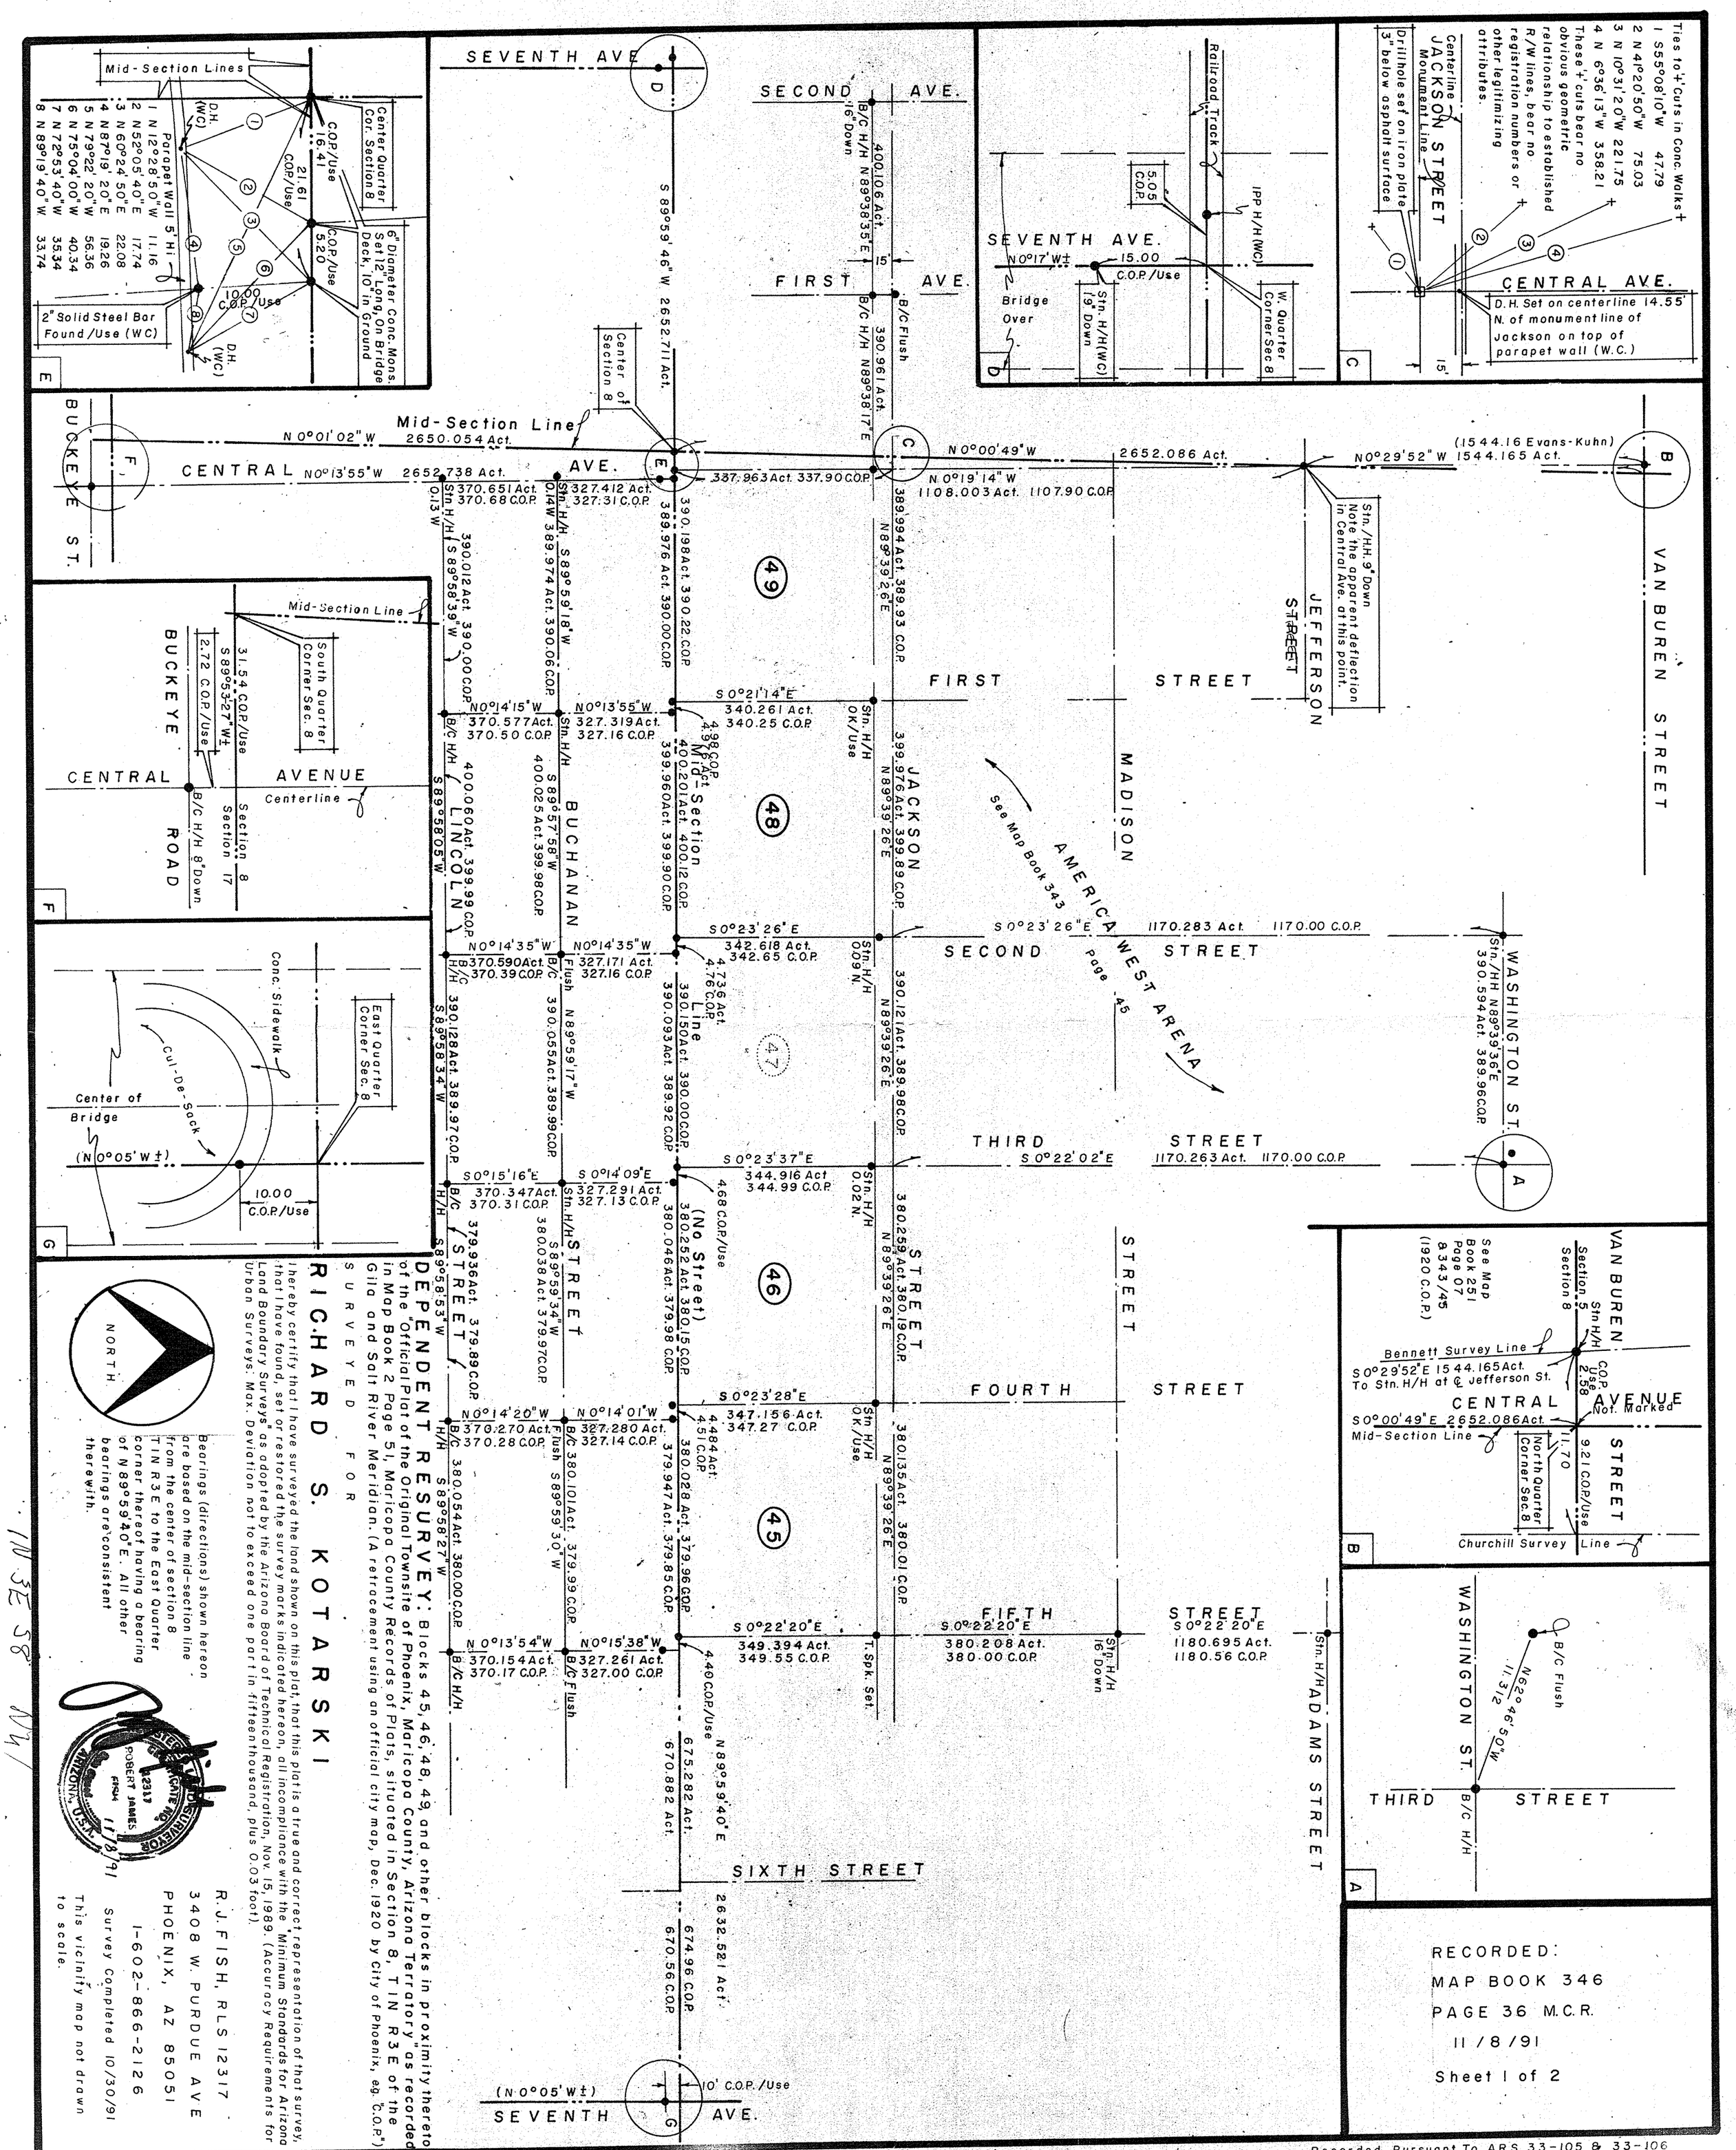

DEPENDENT RESURVEY

of the "Official Plat of the Original Townsite of Phoenix, Maricopa County, Arizona Territory" as recorded in Map Book 2 Page 51, Maricopa County Records of Plats, situated in Section 8, T1N R3E of the Gila and Salt River Meridian. (A retracement using an official city map, Dec. 1920 by City of Phoenix, eg. "C.O.P.")

SURVEYED FOR

RICHARD S. KOTARSKI

I hereby certify that I have surveyed the land shown on this plat, that this plat is a true and correct representation of that survey, that I have found, set or restored the survey marks indicated hereon, all incompliance with the "Minimum Standards for Arizona Land Boundary Surveys" as adopted by the Arizona Board of Technical Registration, Nov. 15, 1989. (Accuracy Requirements for Urban Surveys: Max. Deviation not to exceed one part in fifteenthousand, plus 0.03 foot).

Bearings (directions) shown hereon are based on the mid-section line from the center of section 8 T1N R3E to the East Quarter corner thereof having a bearing of N 89°59'40"E. All other bearings are consistent therewith.

R.J. FISH, RLS 12317
3408 W. PURDUE AVE
PHOENIX, AZ 85051
1-602-866-2126

Survey Completed 10/30/91

This vicinity map not drawn to scale.

RECORDED:
MAP BOOK 346
PAGE 36 M.C.R.
11/8/91
Sheet 1 of 2

Recorded Pursuant To ARS 33-105 & 33-106

SHEET 3 OF 4 KOTARSKI 1091 3321 FISH

DIN # 58086-3