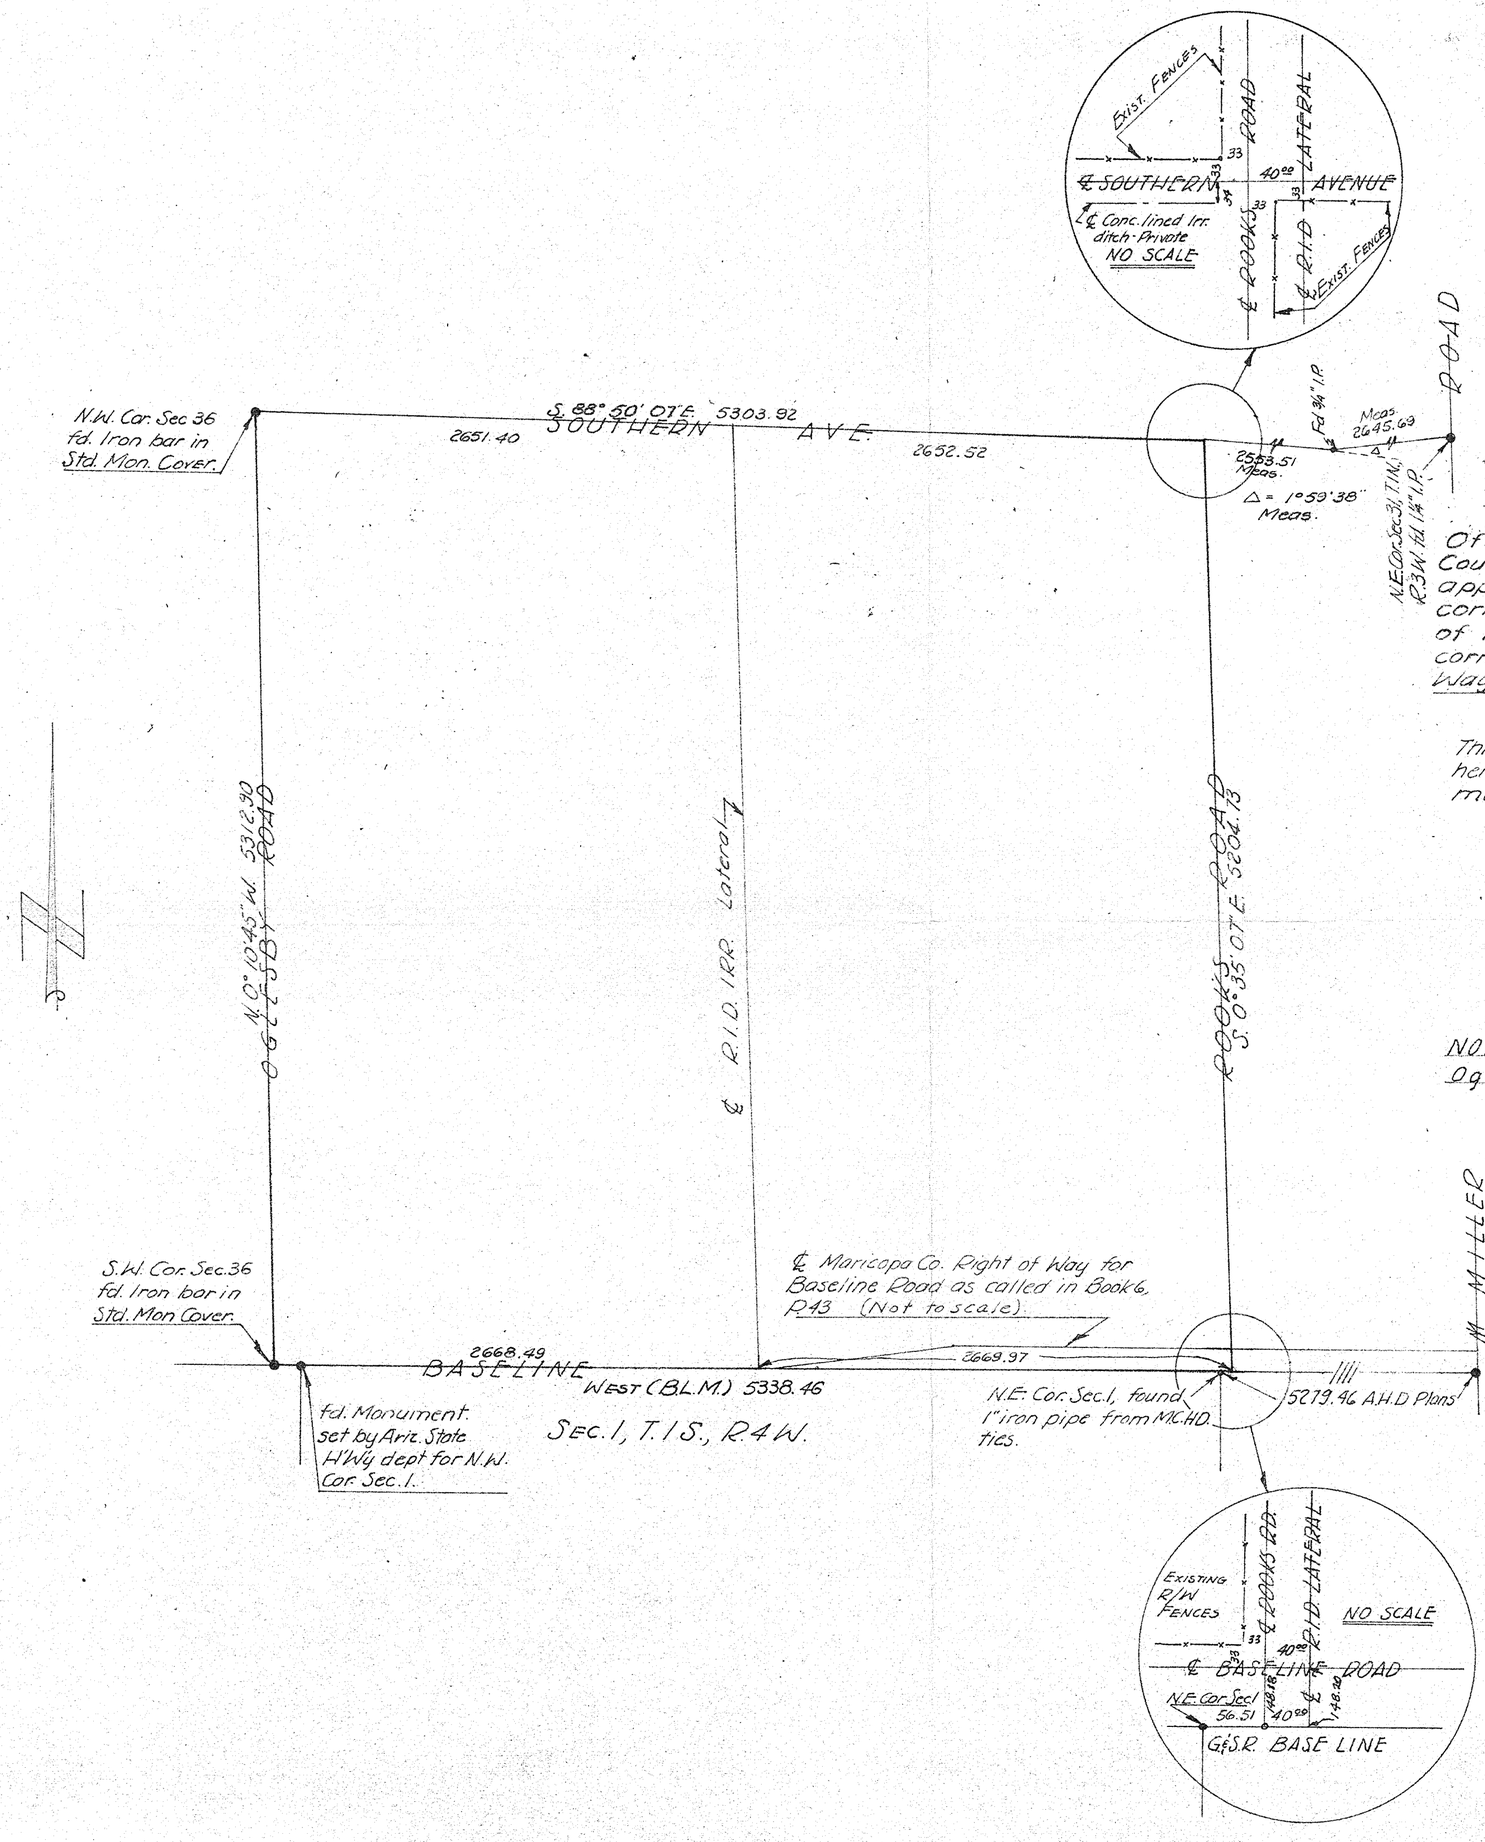

REPORT OF SURVEY

Of Sec. 36, T. 1 N., R. 4 W., G. & S. R. B. & M., Maricopa County, Arizona showing the location of the apparently accepted Northeast and Southeast corners of Sec. 36 as evidenced by the location of ROOKS ROAD, SOUTHERN AVENUE, existing found corners of Sec. 36, Irrigation laterals and Right-of-Way fences.

This is to certify that the survey of the premises hereon shown was made by me during the months of March & April 1963.

Eugene V. Shelley

REGISTERED LAND SURVEYOR
EUGENE V. SHELLEY
CERTIFICATE NO. 1963
ARIZONA, U.S.A.

NOTE: For roadway on Rooks Rd., Southern Ave., & Oglesby Rd. -- See Bk of Rd. Maps 3, P. 16.

SHEET 1 OF 2 JOB L-63-310
SCALE 1" = 600'
ARIZONA SURVEYING SERVICE

DIN # 58087-1