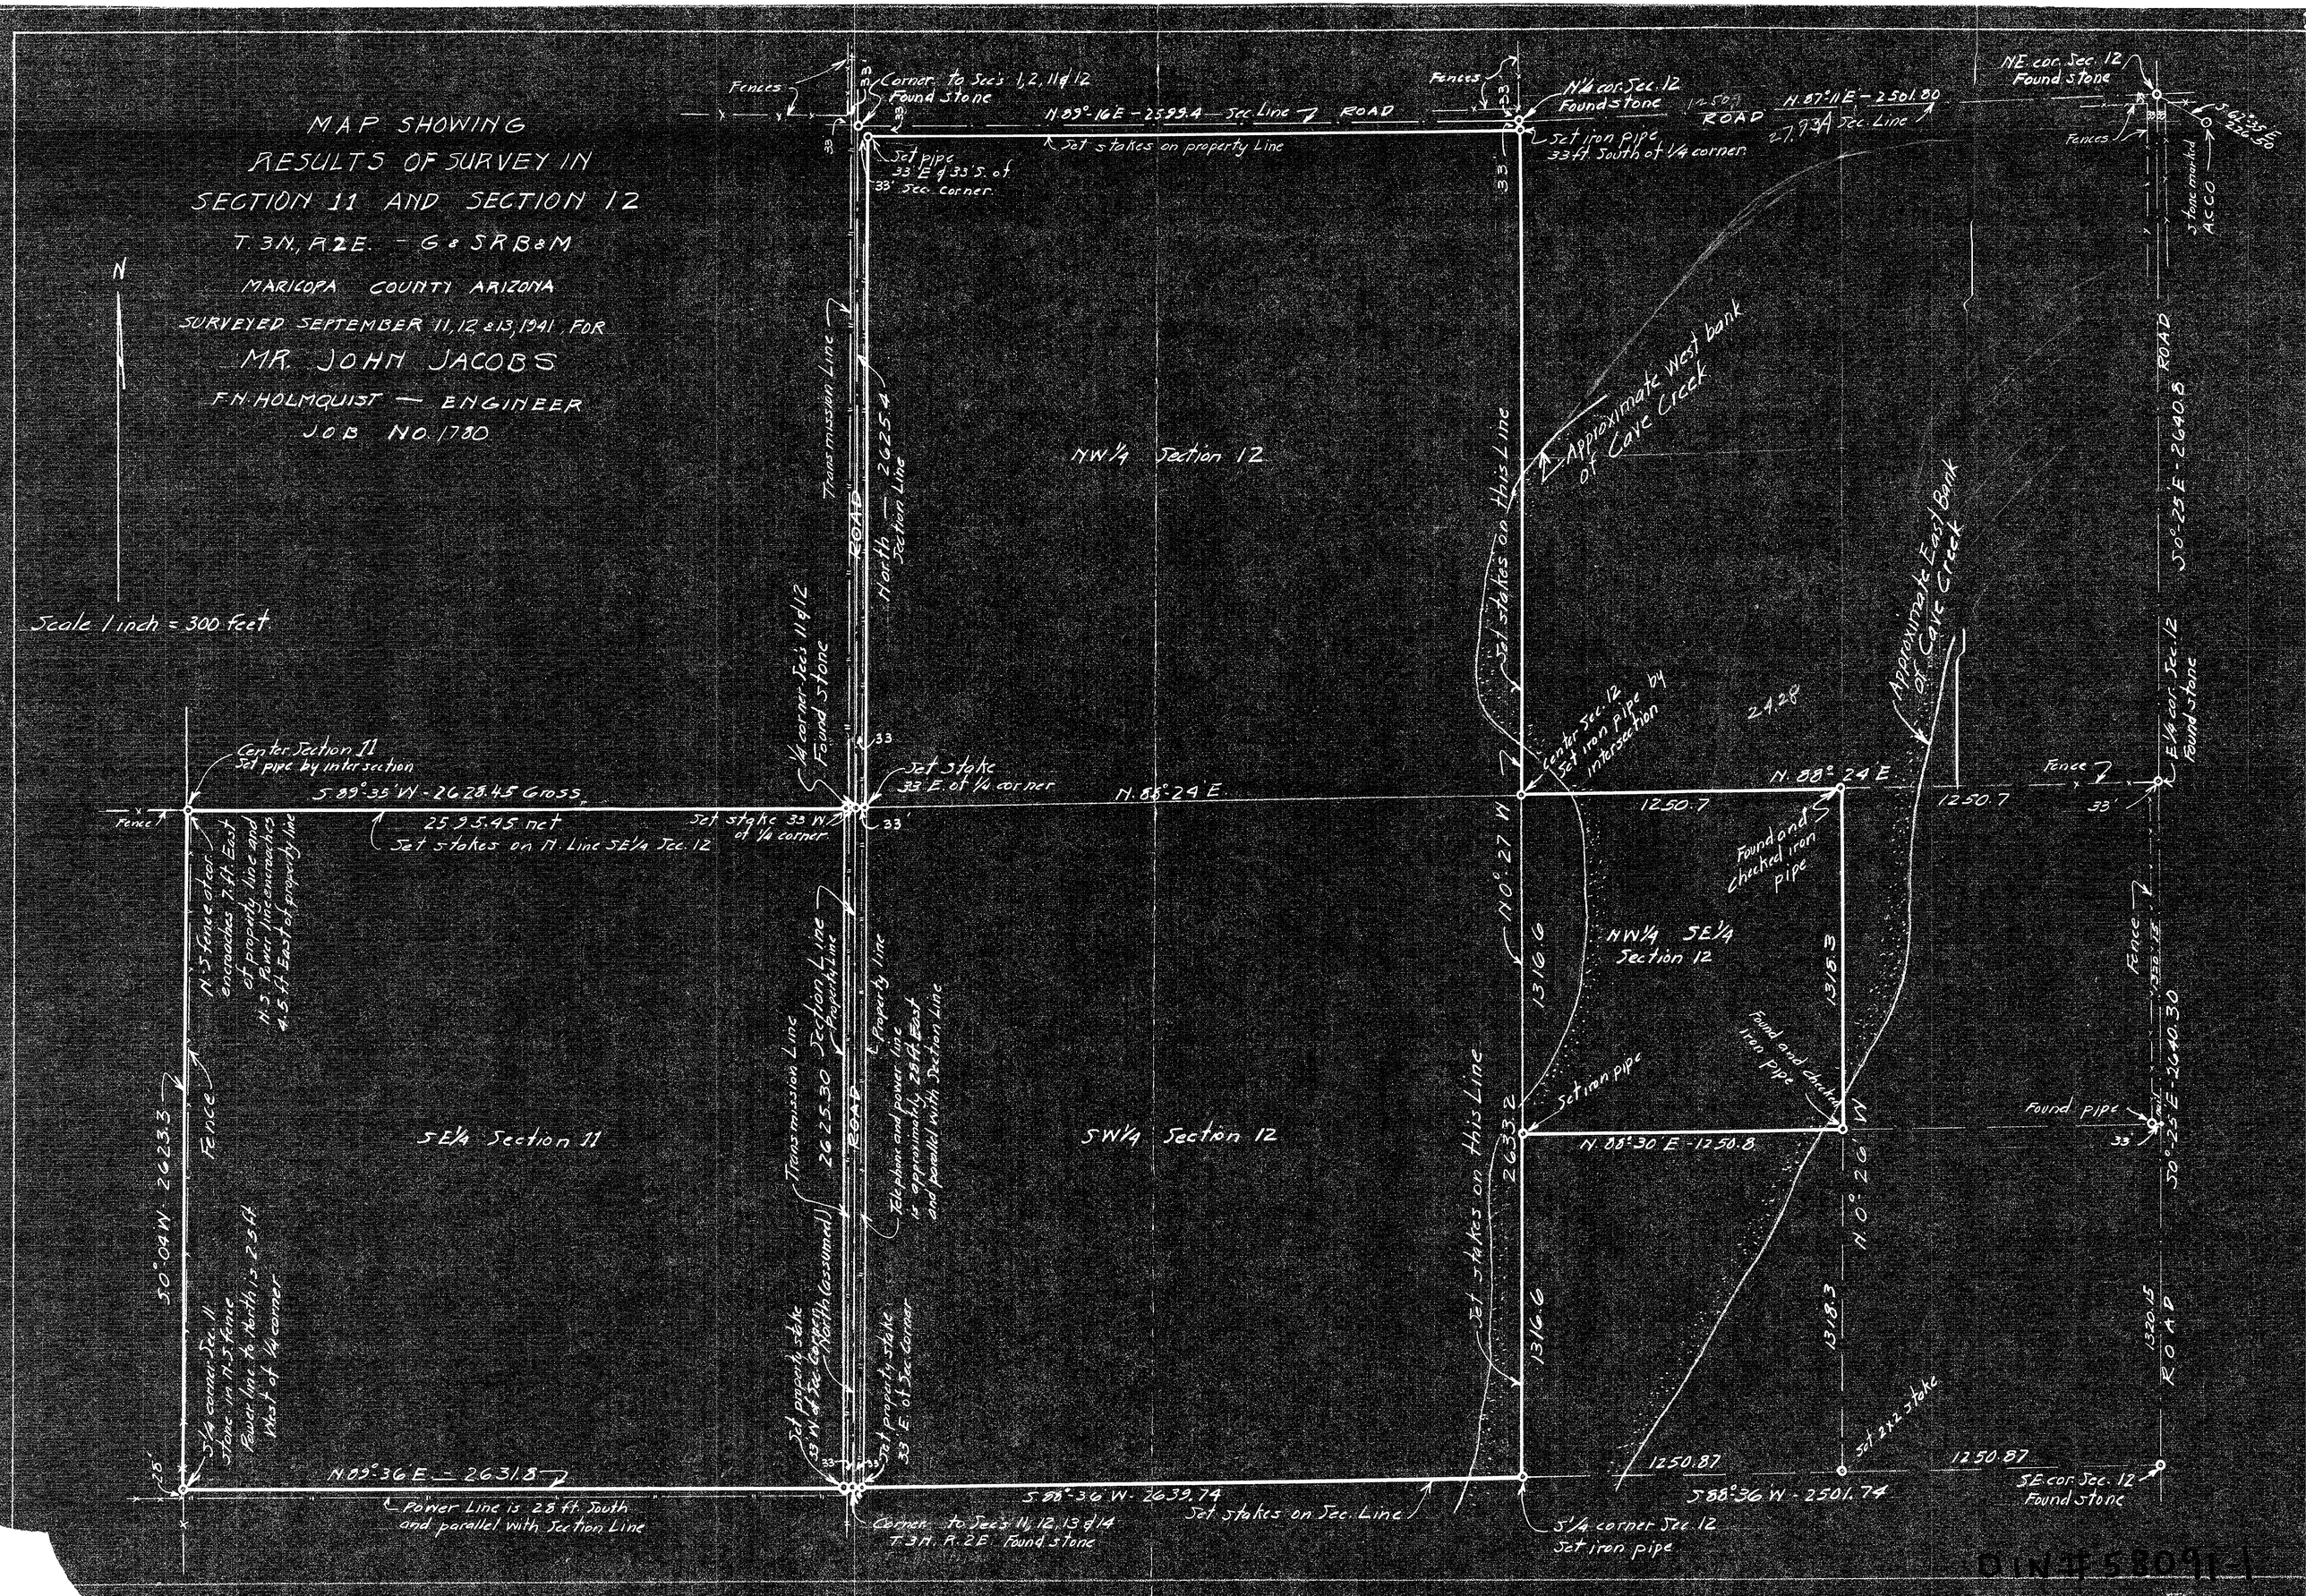
MAP SHOWING
RESULTS OF SURVEY IN
SECTION 11 AND SECTION 12
T. 3N., R. 2E. - G & SRB&M
MARICOPA COUNTY ARIZONA
SURVEYED SEPTEMBER 11, 12 & 13, 1941, FOR
MR. JOHN JACOBS
F.N. HOLMQUIST — ENGINEER
JOB NO. 1780
N
Scale 1 inch = 300 feet
Corner to Secs 1, 2, 11 & 12 Found stone
N.89°-16'E - 2599.4 Sec. Line
ROAD
Set stakes on property Line
Set pipe 33' E & 33' S. of 33' Sec. corner
N¼ cor. Sec. 12 Found stone
Set iron pipe 33 ft. South of ¼ corner
N.87°-11'E - 2501.80
27.934 Sec. Line
NE cor. Sec. 12 Found stone
Fences
Stone marked ACCO
Transmission Line
North Section Line
2625.4
NW¼ Section 12
Approximate west bank of Cave Creek
Set stakes on this Line
Approximate East Bank of Cave Creek
S0°-25'E - 2640.8
Center Section 11 Set pipe by intersection
S.89°-35'W - 2628.45 Gross
2595.45 net
Set stakes on N. Line SE¼ Sec. 12
¼ corner Secs 11 & 12 Found stone
Set stake 33' E. of ¼ corner
Set stake 33' W. of ¼ corner
N.88°-24'E
Center Sec. 12 Set iron pipe by intersection
24.28
N.88°-24'E
1250.7
1250.7
E¼ cor. Sec. 12 Found stone
Found and checked iron pipe
N.0°-27'W
1316.6
NW¼ SE¼ Section 12
1318.3
Found and checked iron pipe
Set iron pipe
N.88°-30'E - 1250.8
N.0°-26'W
Found pipe
S0°-25'E - 2640.30
N.S. fence at cor. encroaches 7 ft. East of property line and N.S. Power line encroaches 4.5 ft. East of property line
Fence
S0°-04'W - 2623.3
SE¼ Section 11
Transmission Line
2625.30
Section Line
Property line
Property line
Telephone and power line is approximately 28 ft. East and parallel with Section Line
SW¼ Section 12
Set stakes on this Line
2633.2
1316.6
1318.3
1320.15
ROAD
S¼ corner Sec. 11 Stone in N.S. fence
Power line to North is 2.5 ft. West of ¼ corner
Set property stake 33' W. of Sec. Corner
North (assumed)
Set property stake 33' E. of Sec. Corner
Set 2x2 stake
1250.87
1250.87
N.89°-36'E - 2631.8
Power Line is 28 ft. South and parallel with Section Line
S.88°-36'W - 2639.74
Set stakes on Sec. Line
Corner to Secs 11, 12, 13 & 14 T. 3N. R. 2E. Found stone
S¼ corner Sec. 12 Set iron pipe
S.88°-36'W - 2501.74
SE cor. Sec. 12 Found stone

DIN # 58091-1