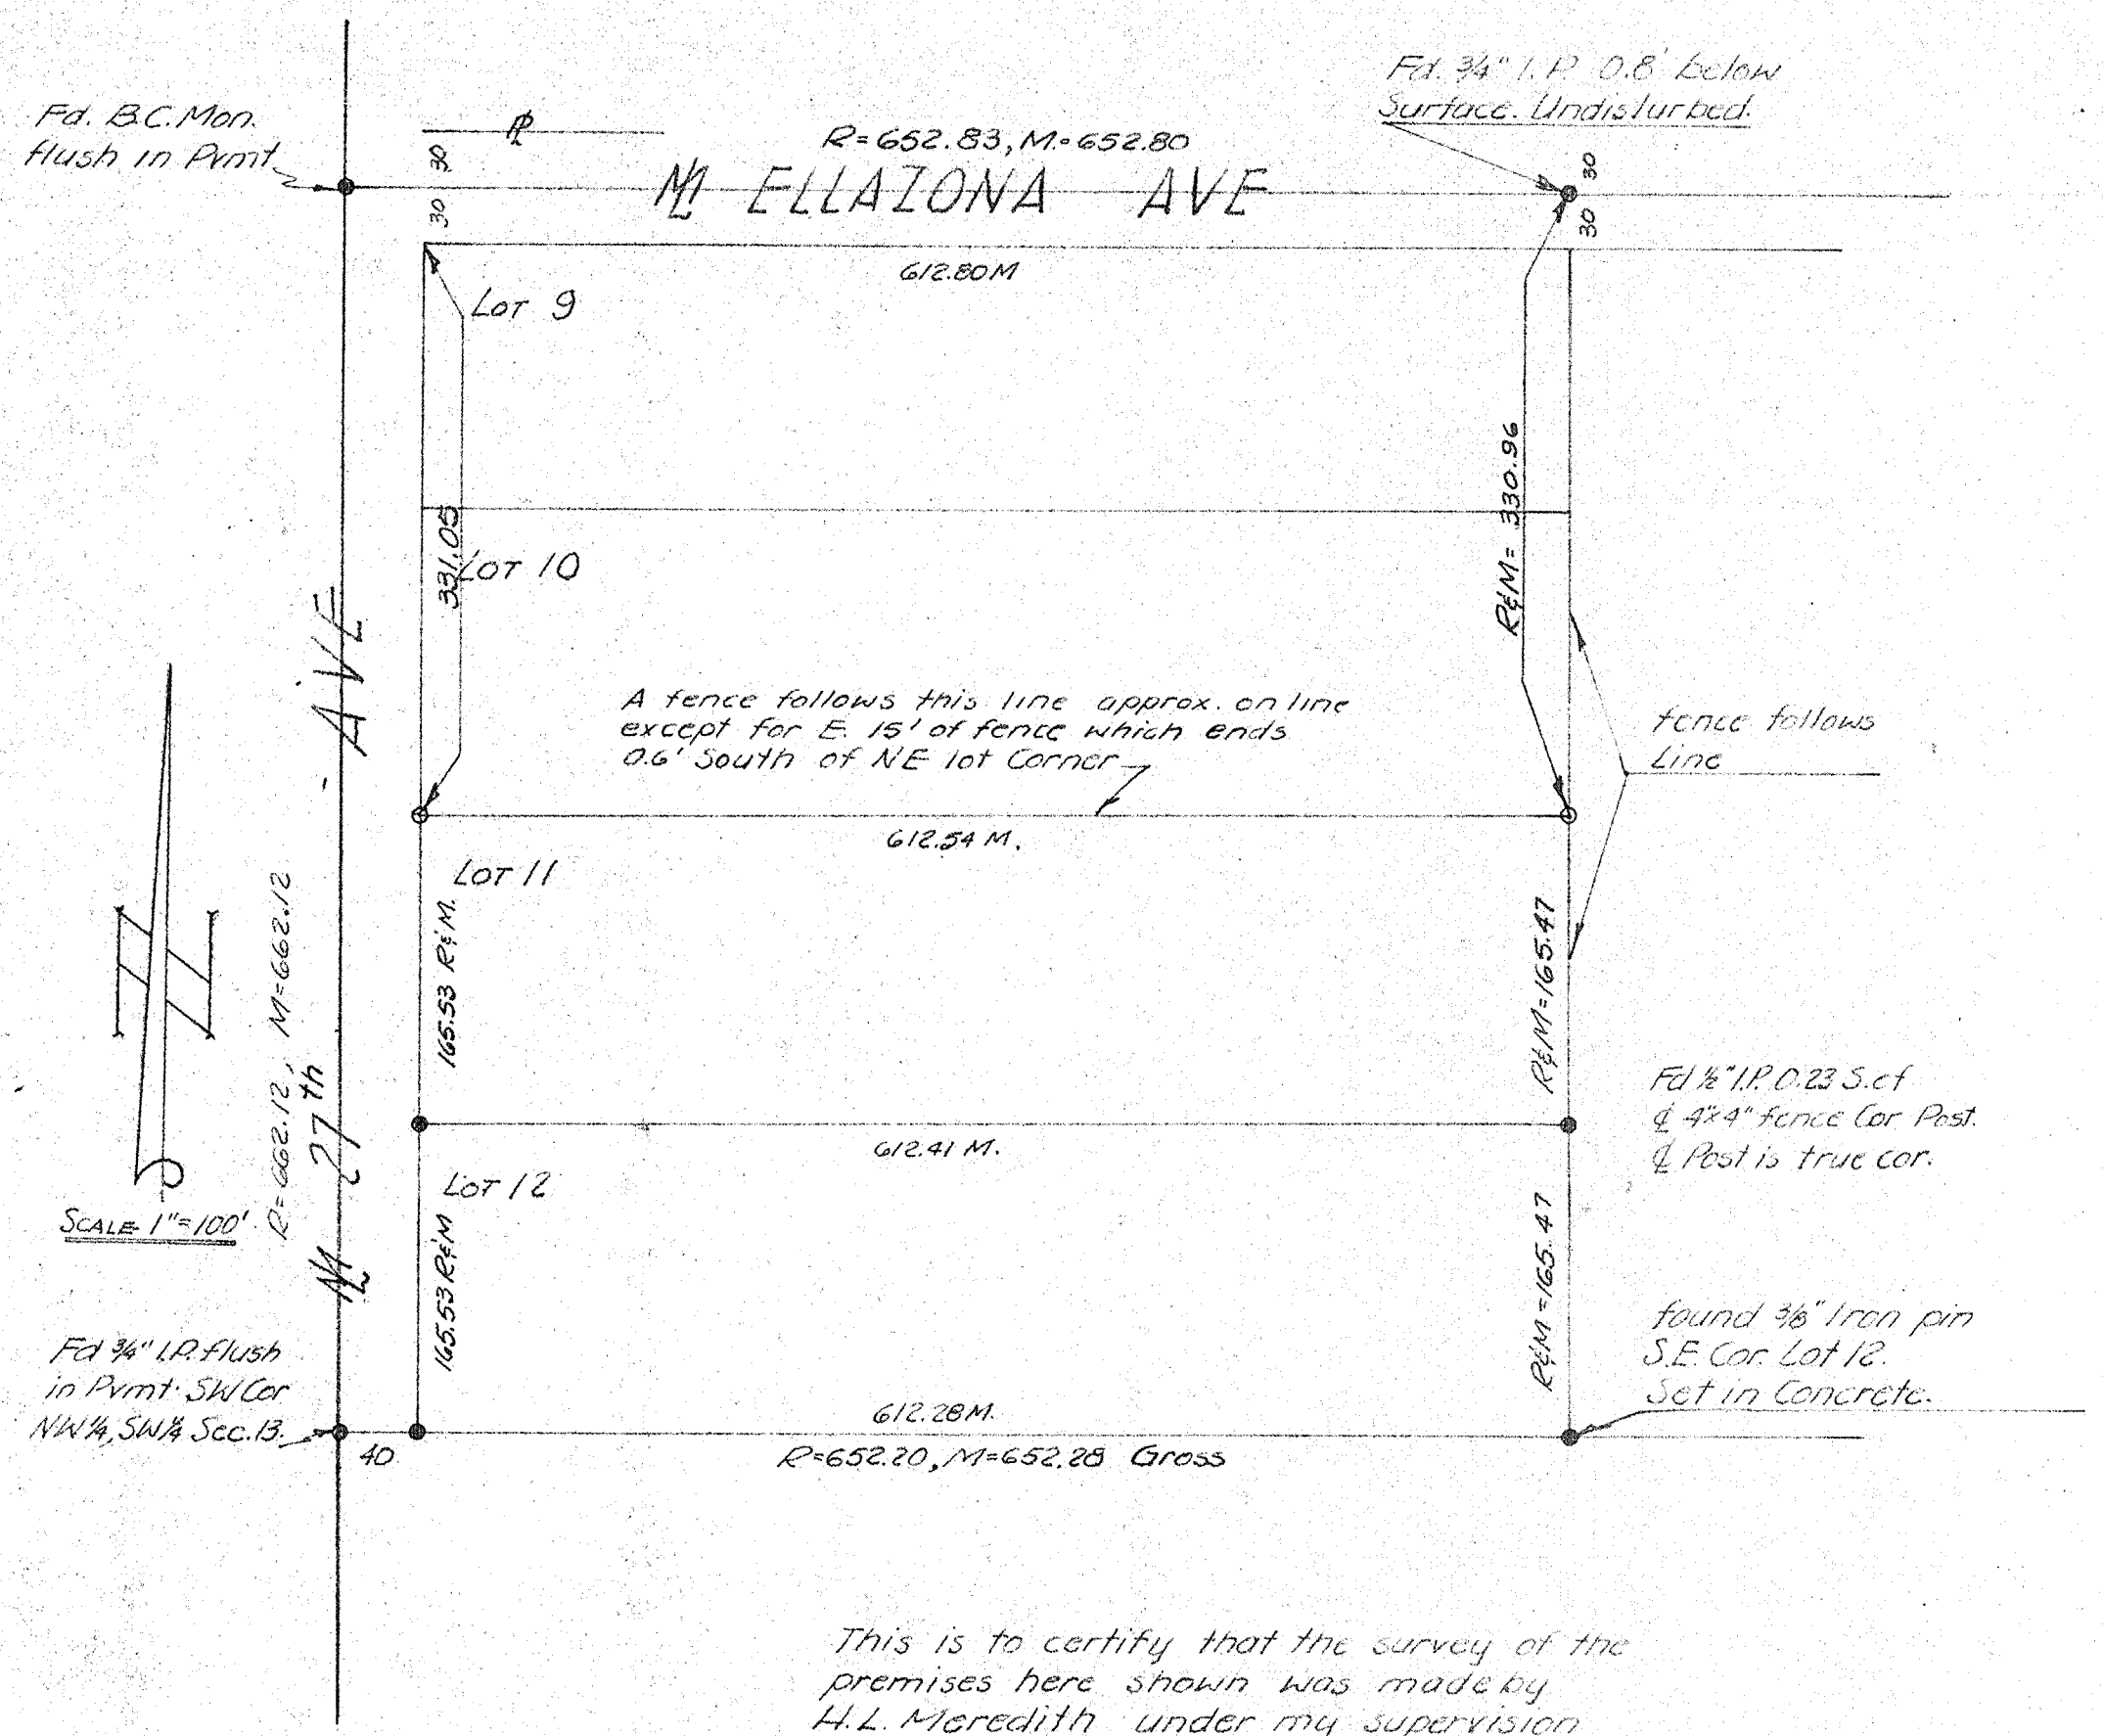

LEGEND

- ● Lot Cor's & Survey monuments found.
- ○ Lot Cor. set.
- R. Recorded distance.
- M. Measured in field.

This is to certify that the survey of the premises here shown was made by H.L. Meredith under my supervision in March, 1963.

Eugene V. Shelley

REPORT OF SURVEY

Of Lot 11 of Ellazona, a subdivision of the N.W.1/4 of the S.W.1/4 of Sec. 13 T.2N., R.2E. G&S.R. B&M as recorded in Book 18, P.19 & an easement over the west 7 feet thereof for roadway purposes recorded in Book 51, P. 277. Maricopa Co., Arizona Records. FOR:

CACTUS LUMBER CO., PHOENIX, ARIZONA

SURVEY L63-309

ARIZONA SURVEYING SERVICE

DIN # 58097-1