REPORT OF SURVEY

OF

That portion of the S.W. 1/4, Sec. 31, T.1N., R4E., G.&S.R.B.&M. Shown hereon.

FOR

THE CIRCLE K CORP

2810 W. CAMELBACK ROAD

PHOENIX, ARIZONA

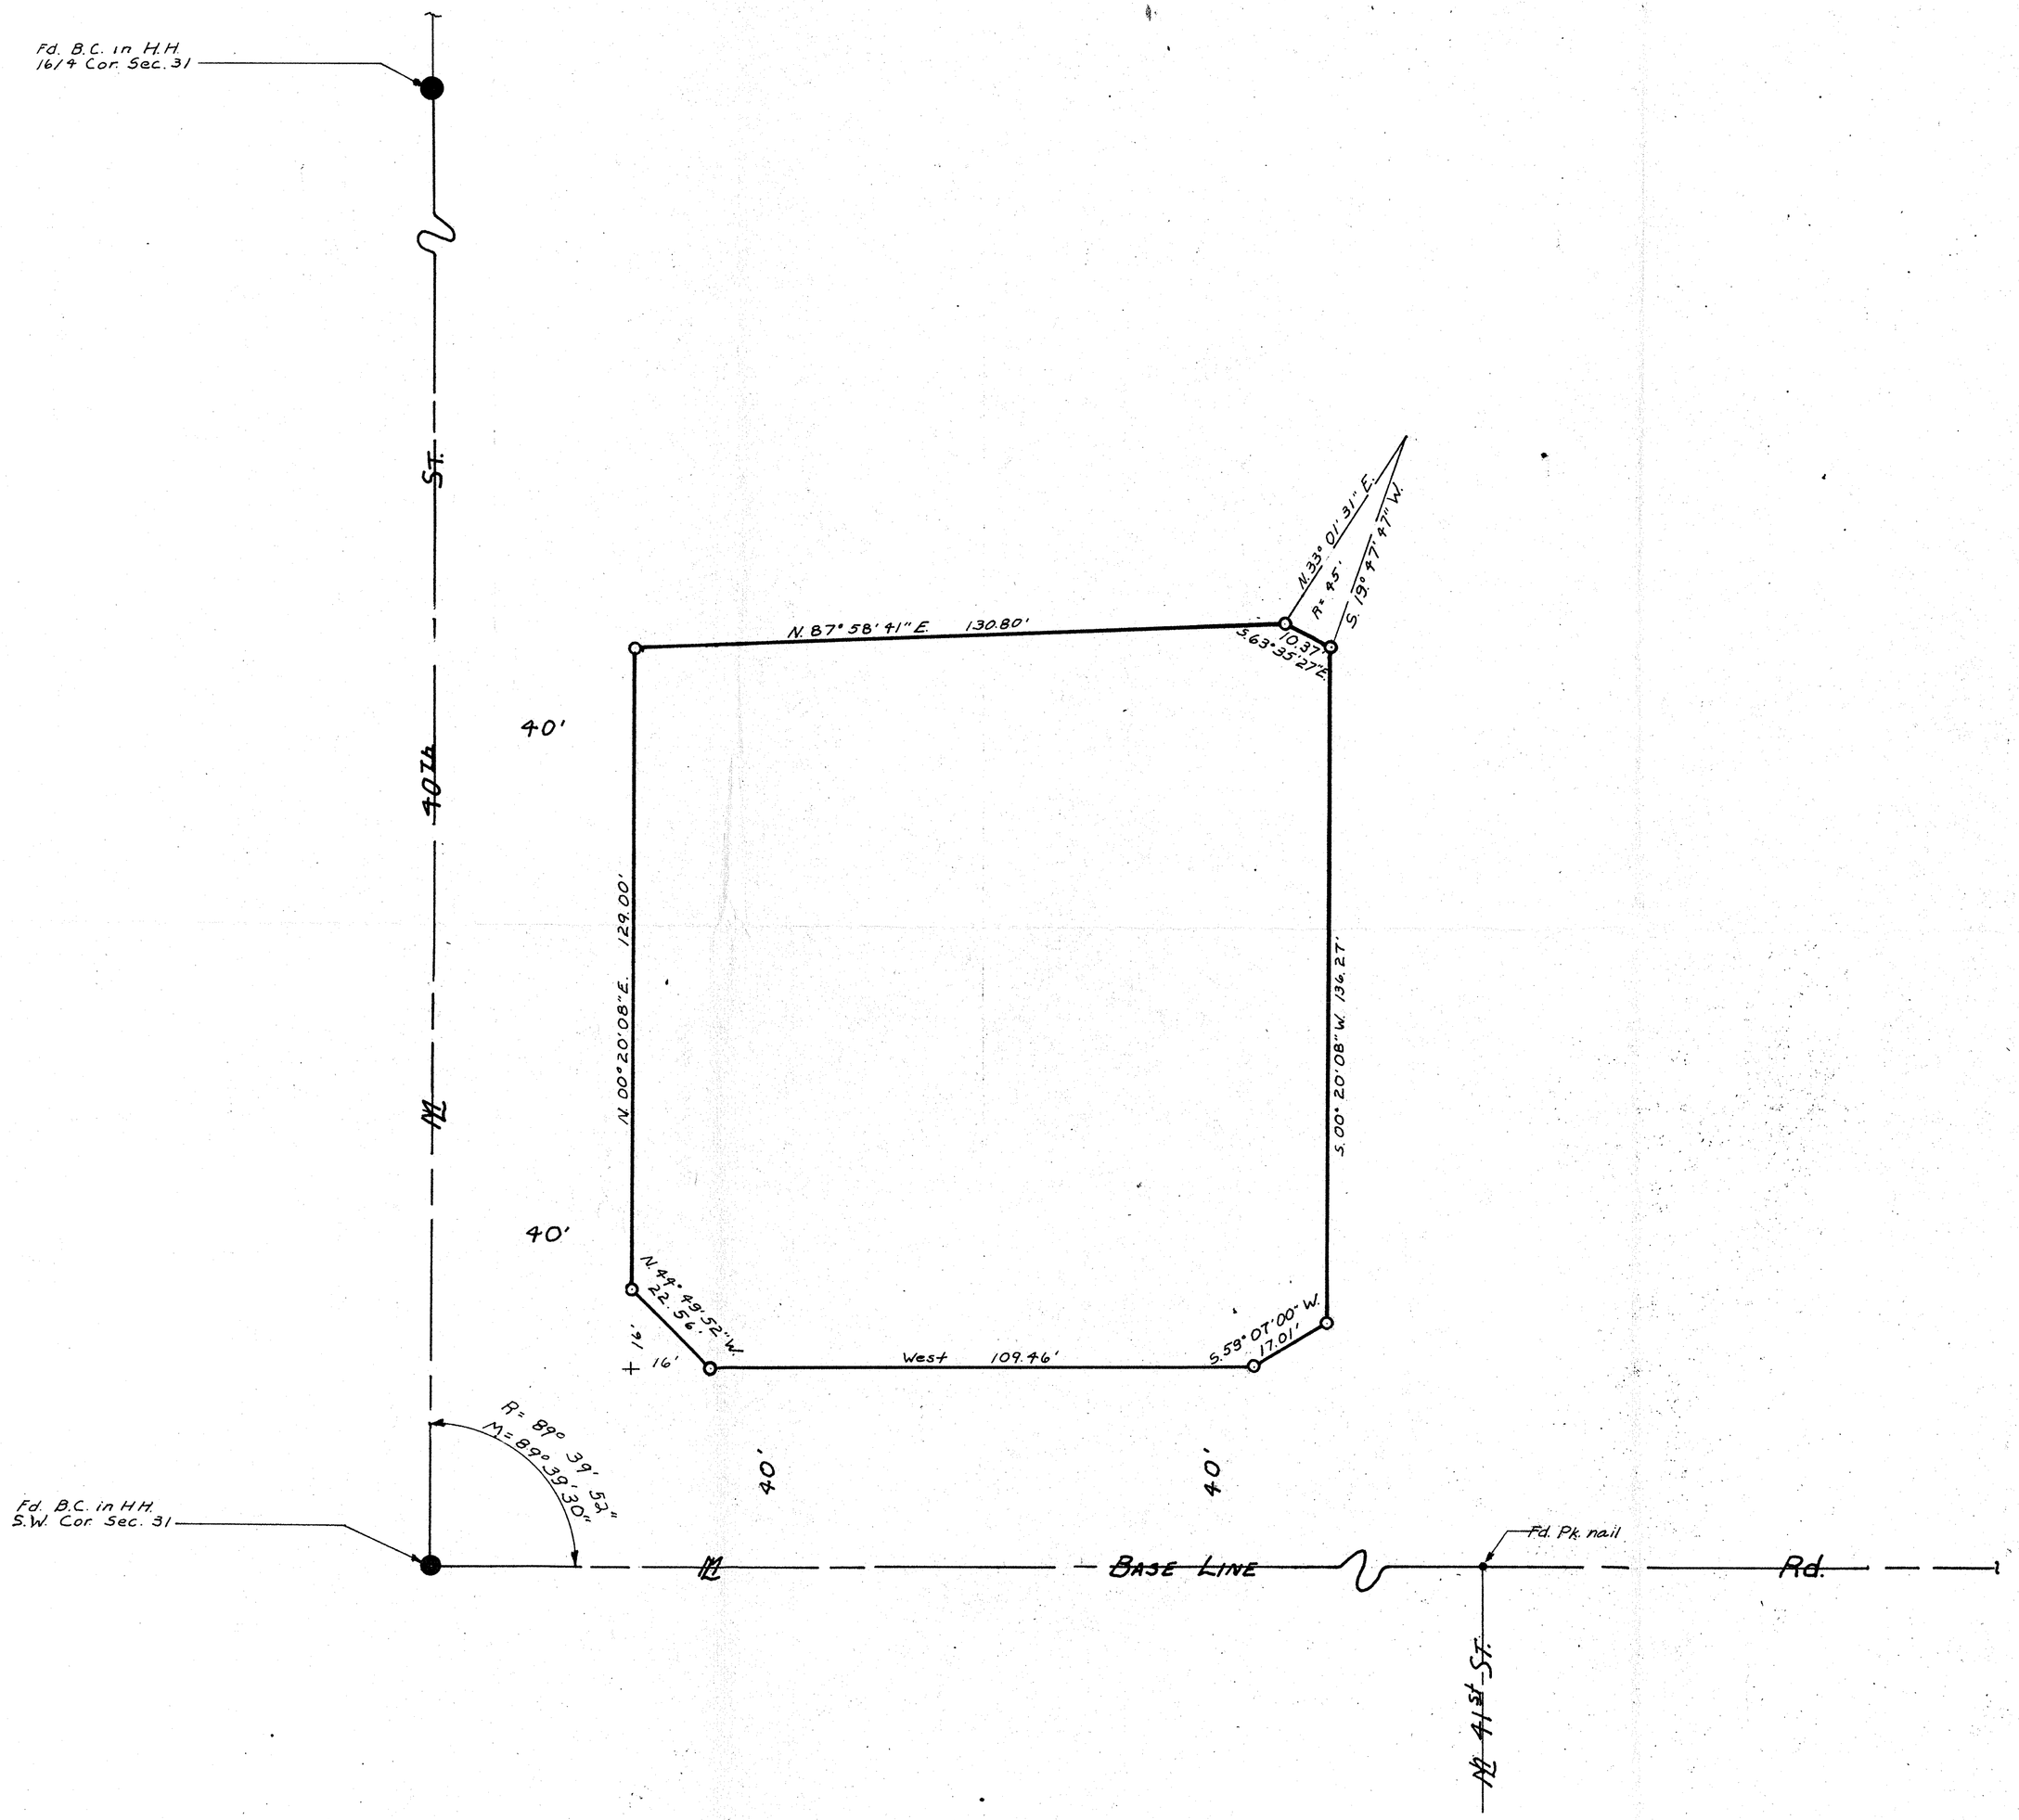

N

Scale: 1" = 20'

LEGEND

- = Asphaltic Concrete Paving
- = Monument Found
- = Iron Pipe or Iron Bar Found
- = 1/2" dia. Iron Bar Tagged L.S. 1681 Set This Survey
- R = M.C.R. and/or Description Furnished by Circle K Corp
- CR = Calculated From R
- M = Measured In Field
- CM = Calculated From M
- = Power Pole
- = Telephone Pole
- = Power & Telephone Pole
- —S— = Sanitary Sewer Line
- —W— = Water Line
- —G— = Gas Line
- = Valve
- = Center line Drainage
- —T— = Underground Telephone Cable
- B.C. = Brass Cap
- H.H. = Handhole
- C.P. = Concrete Pipe
- = Water Meter
- = Sewer Cleanout
- = Elev to read
- = Underground Irrigation Sprinkler Head
- = Street Light Pole

CERTIFICATION: This will certify that the survey shown hereon was done under my supervision during the month of April, 1972.

REGISTERED LAND SURVEYOR CERTIFICATE NO. 1681 EUGENE SKELLEY Date Signed 4/14/72 ARIZONA, U.S.A.

ARIZONA SURVEYING SERVICE

5704 N. 27th AVENUE, PHOENIX, ARIZONA

Drawing No. E.P.L.-72-3696 , PH: 242-0539

DIN# 58098-1