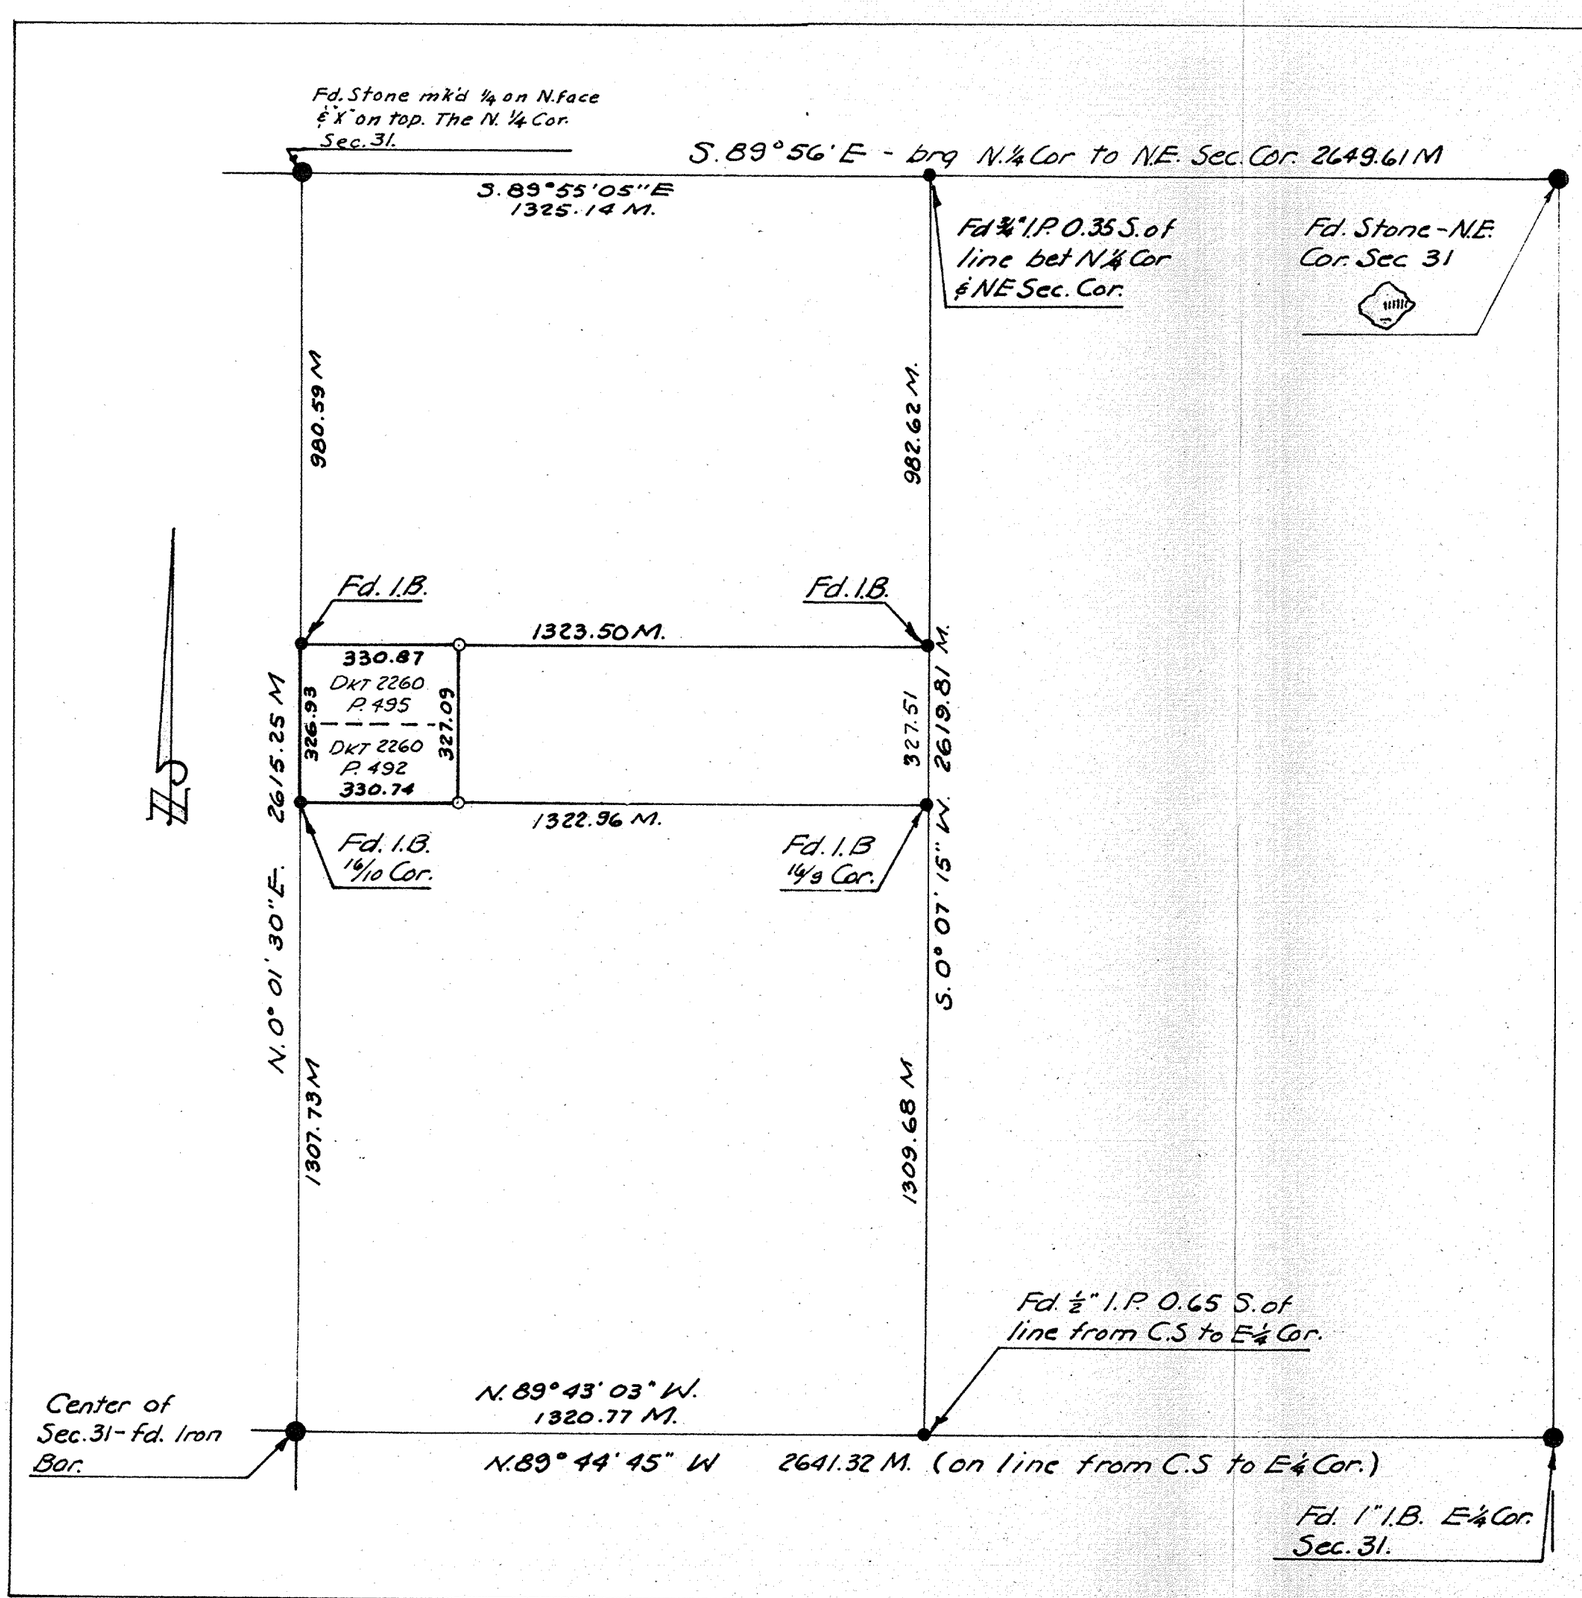

LEGEND

M Measured.
● Prop. Cors found
● Survey Monuments Found.
○ Prop. Cors. Set
SCALE: 1" = 300'

This is to certify that the survey of the premises hereon shown was made by me in the month of December, 1960.

Eugene V. Skelley

REGISTERED LAND SURVEYOR — CERTIFICATE EXPIRES — EUGENE V. SKELLEY — DEC. 31, '61 — ARIZONA

REPORT OF SURVEY

Of the S.W.¼ of the S.W.¼ of the N.W.¼ of the N.E.¼ of Sec. 31, T4N, R3E. G.&S.R.B.&M., Maricopa Co. Arizona. the N.&S. halves of which are described in DKT 2260, Pages 495 & 492 respectively of the Maricopa Co. Records.

for Mr. G.L. McCulloch by ARIZONA SURVEYING SERVICE

60-188

DIN #58132-1