TONOPAH HEIGHTS

A SUBDIVISION of the W½ SE¼ Sec. 22, ~ T. 4 N., R. 3 E.,
G & S. R. B. & M.
MARICOPA COUNTY, ARIZONA.

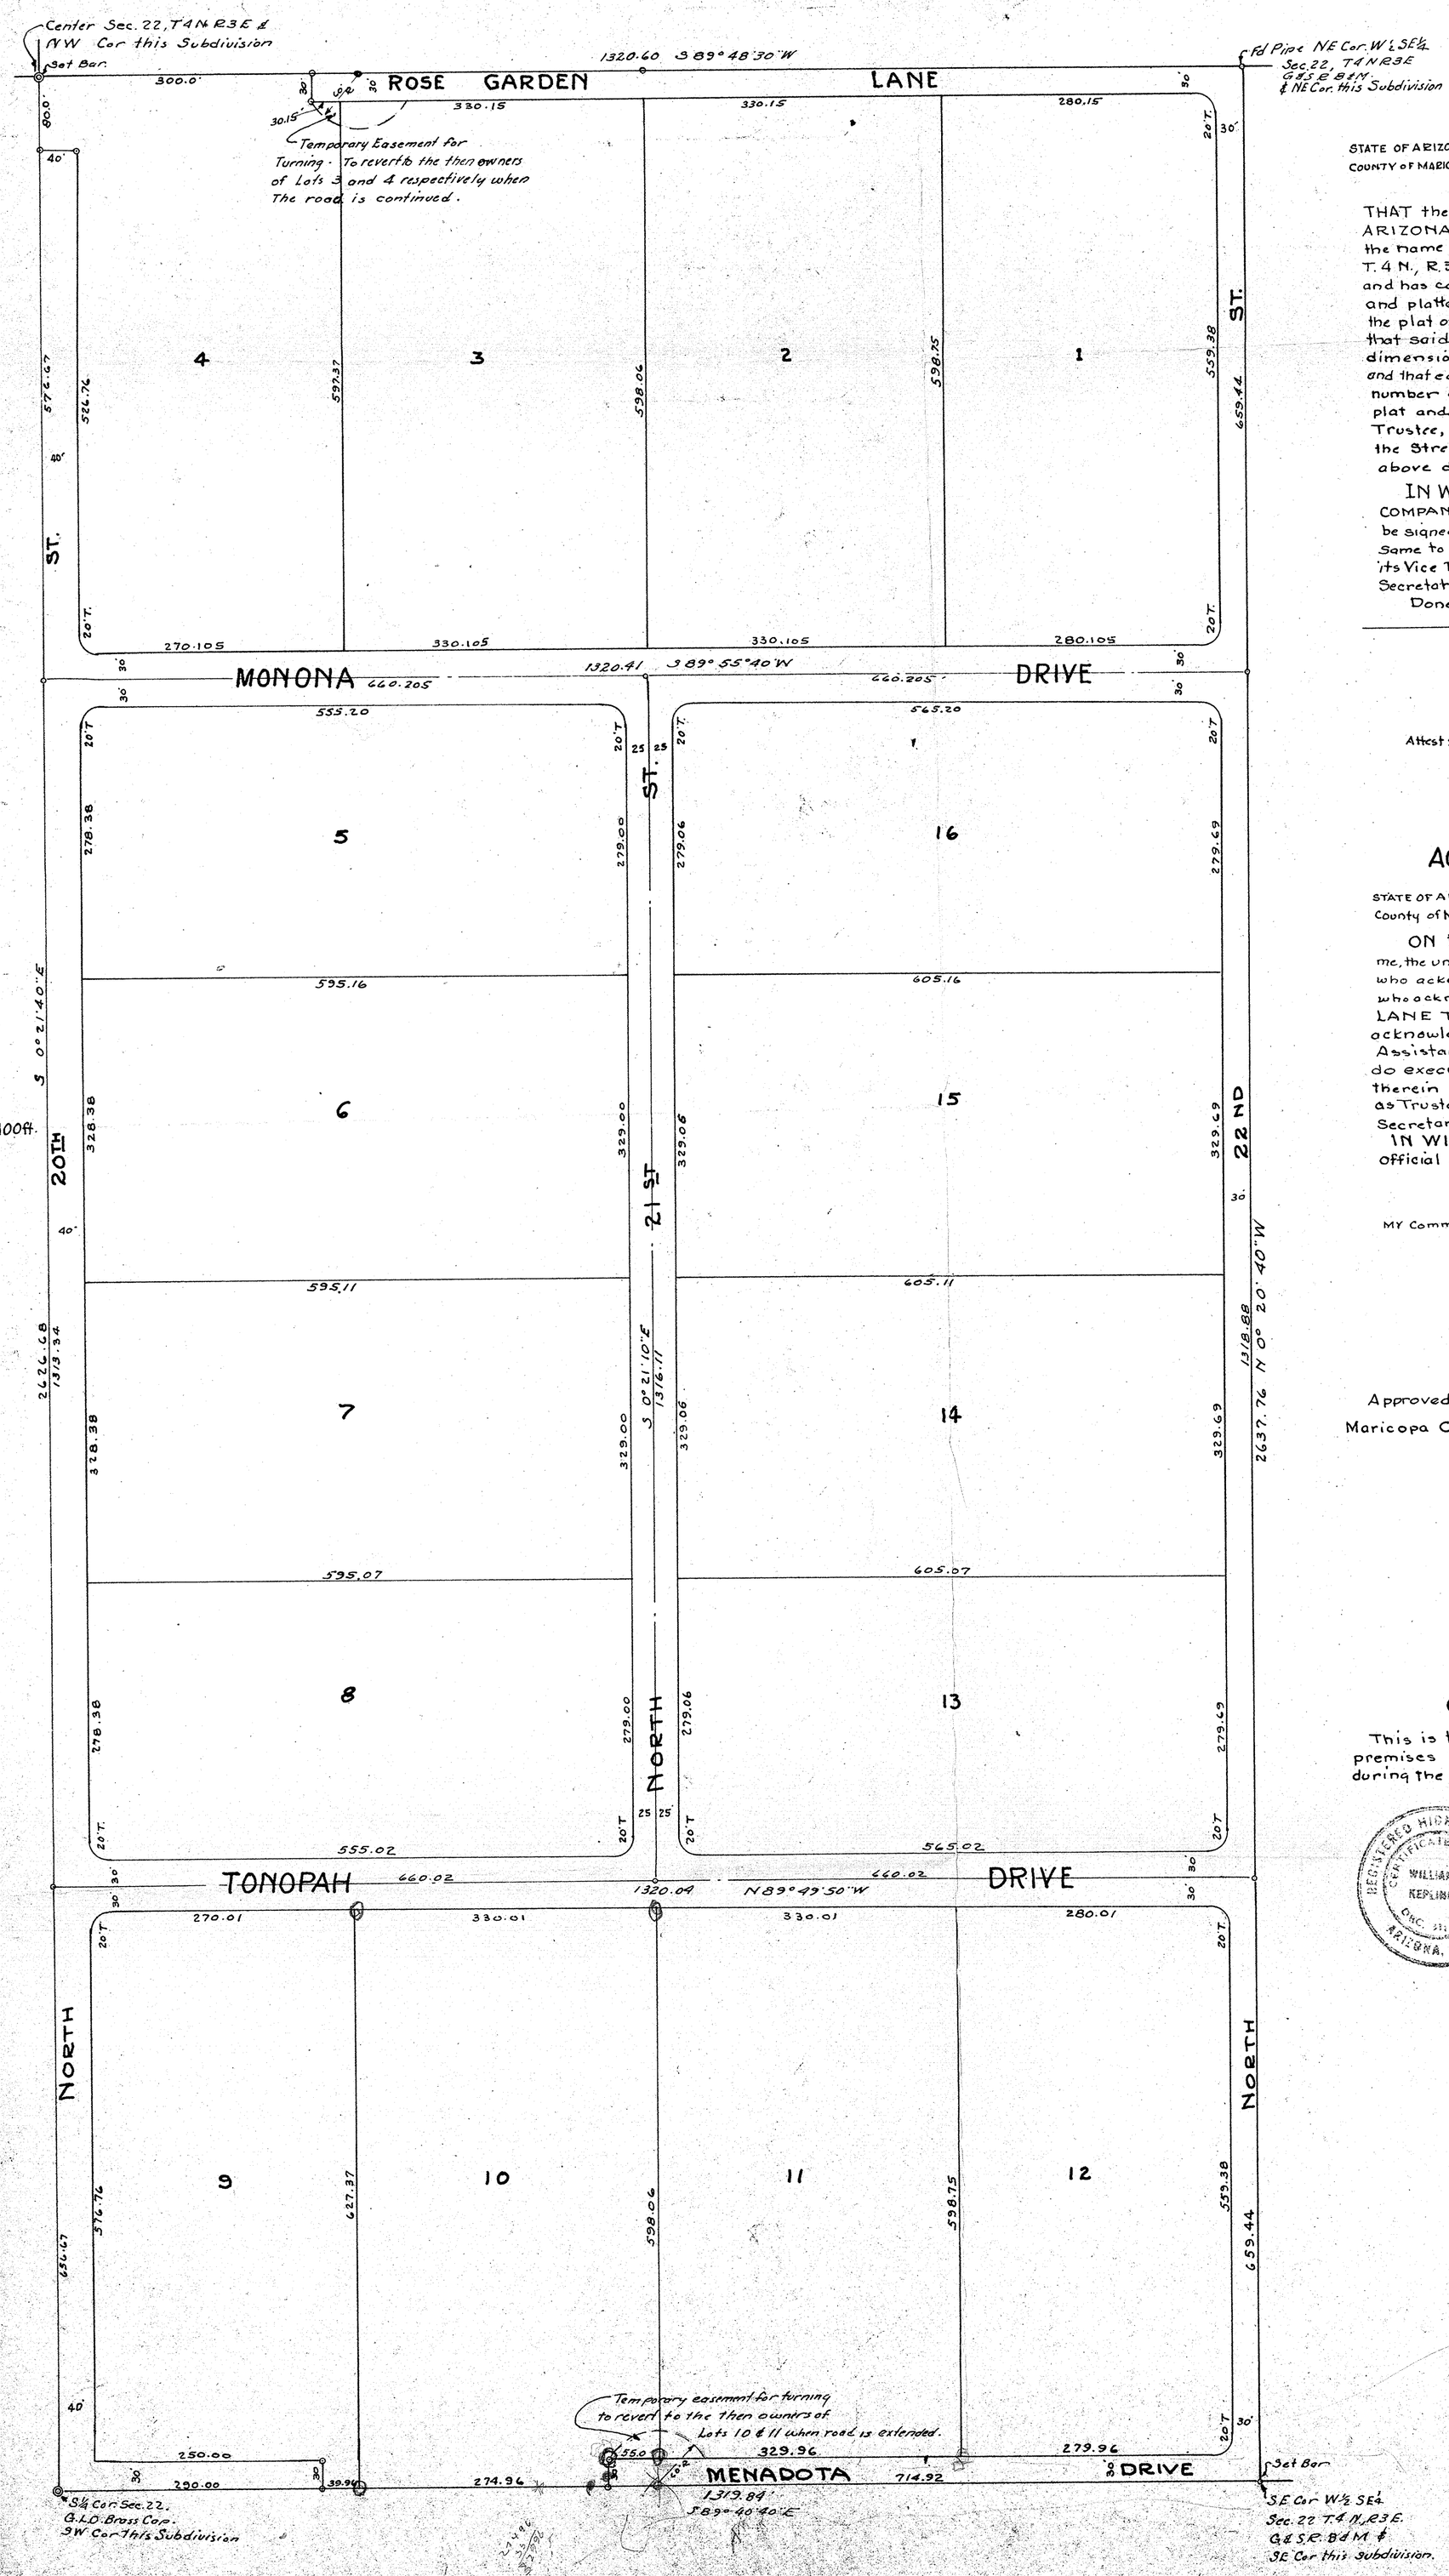

DEDICATION

STATE OF ARIZONA
COUNTY OF MARICOPA ss.

KNOW ALL MEN BY THESE PRESENTS:

THAT the LANE TITLE & TRUST COMPANY, an ARIZONA Corporation, Trustee, has subdivided under the name of TONOPAH HEIGHTS the W½ SE¼ Sec. 22, T. 4 N., R. 3 E. G. & S. R. B. & M, Maricopa County, Arizona, and has caused said property to be surveyed, subdivided and platted and hereby publishes this plat as and for the plat of said TONOPAH HEIGHTS and hereby declares that said plat sets forth the location and gives the dimensions of all lots and streets constituting the same, and that each lot and each street shall be known by the number or the name given to each respectively on said plat and the LANE TITLE & TRUST COMPANY, as Trustee, hereby dedicates to the public for use as such the Streets shown on said plat and included in the above described premises.

IN WITNESS WHEREOF the LANE TITLE & TRUST COMPANY as Trustee, has caused its corporate name to be signed and its corporate seal to be affixed and the same to be attested by the signatures of _____ its Vice President, and _____ its Assistant Secretary, thereunto duly authorized.

Done in Phoenix, Arizona, this _____ day of _____ 1955.

LANE TITLE & TRUST COMPANY, Trustee.

by _____
Vice-President.

Attest: _____
Assistant Secretary.

ACKNOWLEDGEMENT

STATE OF ARIZONA
County of Maricopa ss.

ON this the _____ day of _____ 1955, before me, the undersigned officer, personally appeared _____ who acknowledged himself to be Vice-President and _____ who acknowledged himself to be Assistant Secretary of the LANE TITLE & TRUST COMPANY, a Corporation, and acknowledged that they, as such Vice President and Assistant Secretary respectively, being authorized so to do executed the foregoing instrument for the purpose therein contained by signing the name of the corporation as Trustee, by themselves as such Vice President and Assistant Secretary respectively.

IN WITNESS WHEREOF I hereunto set my hand and official seal.

_____
Notary Public.

MY Commission Expires. _____

APPROVAL

Approved this _____ day of _____ 1955, by the Maricopa County Planning and Zoning Commission.

by _____
Chairman

CERTIFICATE OF SURVEY

This is to certify that the survey and subdivision of the premises described and platted hereon was made by me during the month of February, 1955.

W. T. Keplinger
Registered Professional Engineer

REGISTERED HIGHWAY ENGINEER CERTIFICATE EXPIRES WILLIAM T. KEPLINGER DEC. 31, 1955 ARIZONA, U.S.A.

DIN # 58133-1