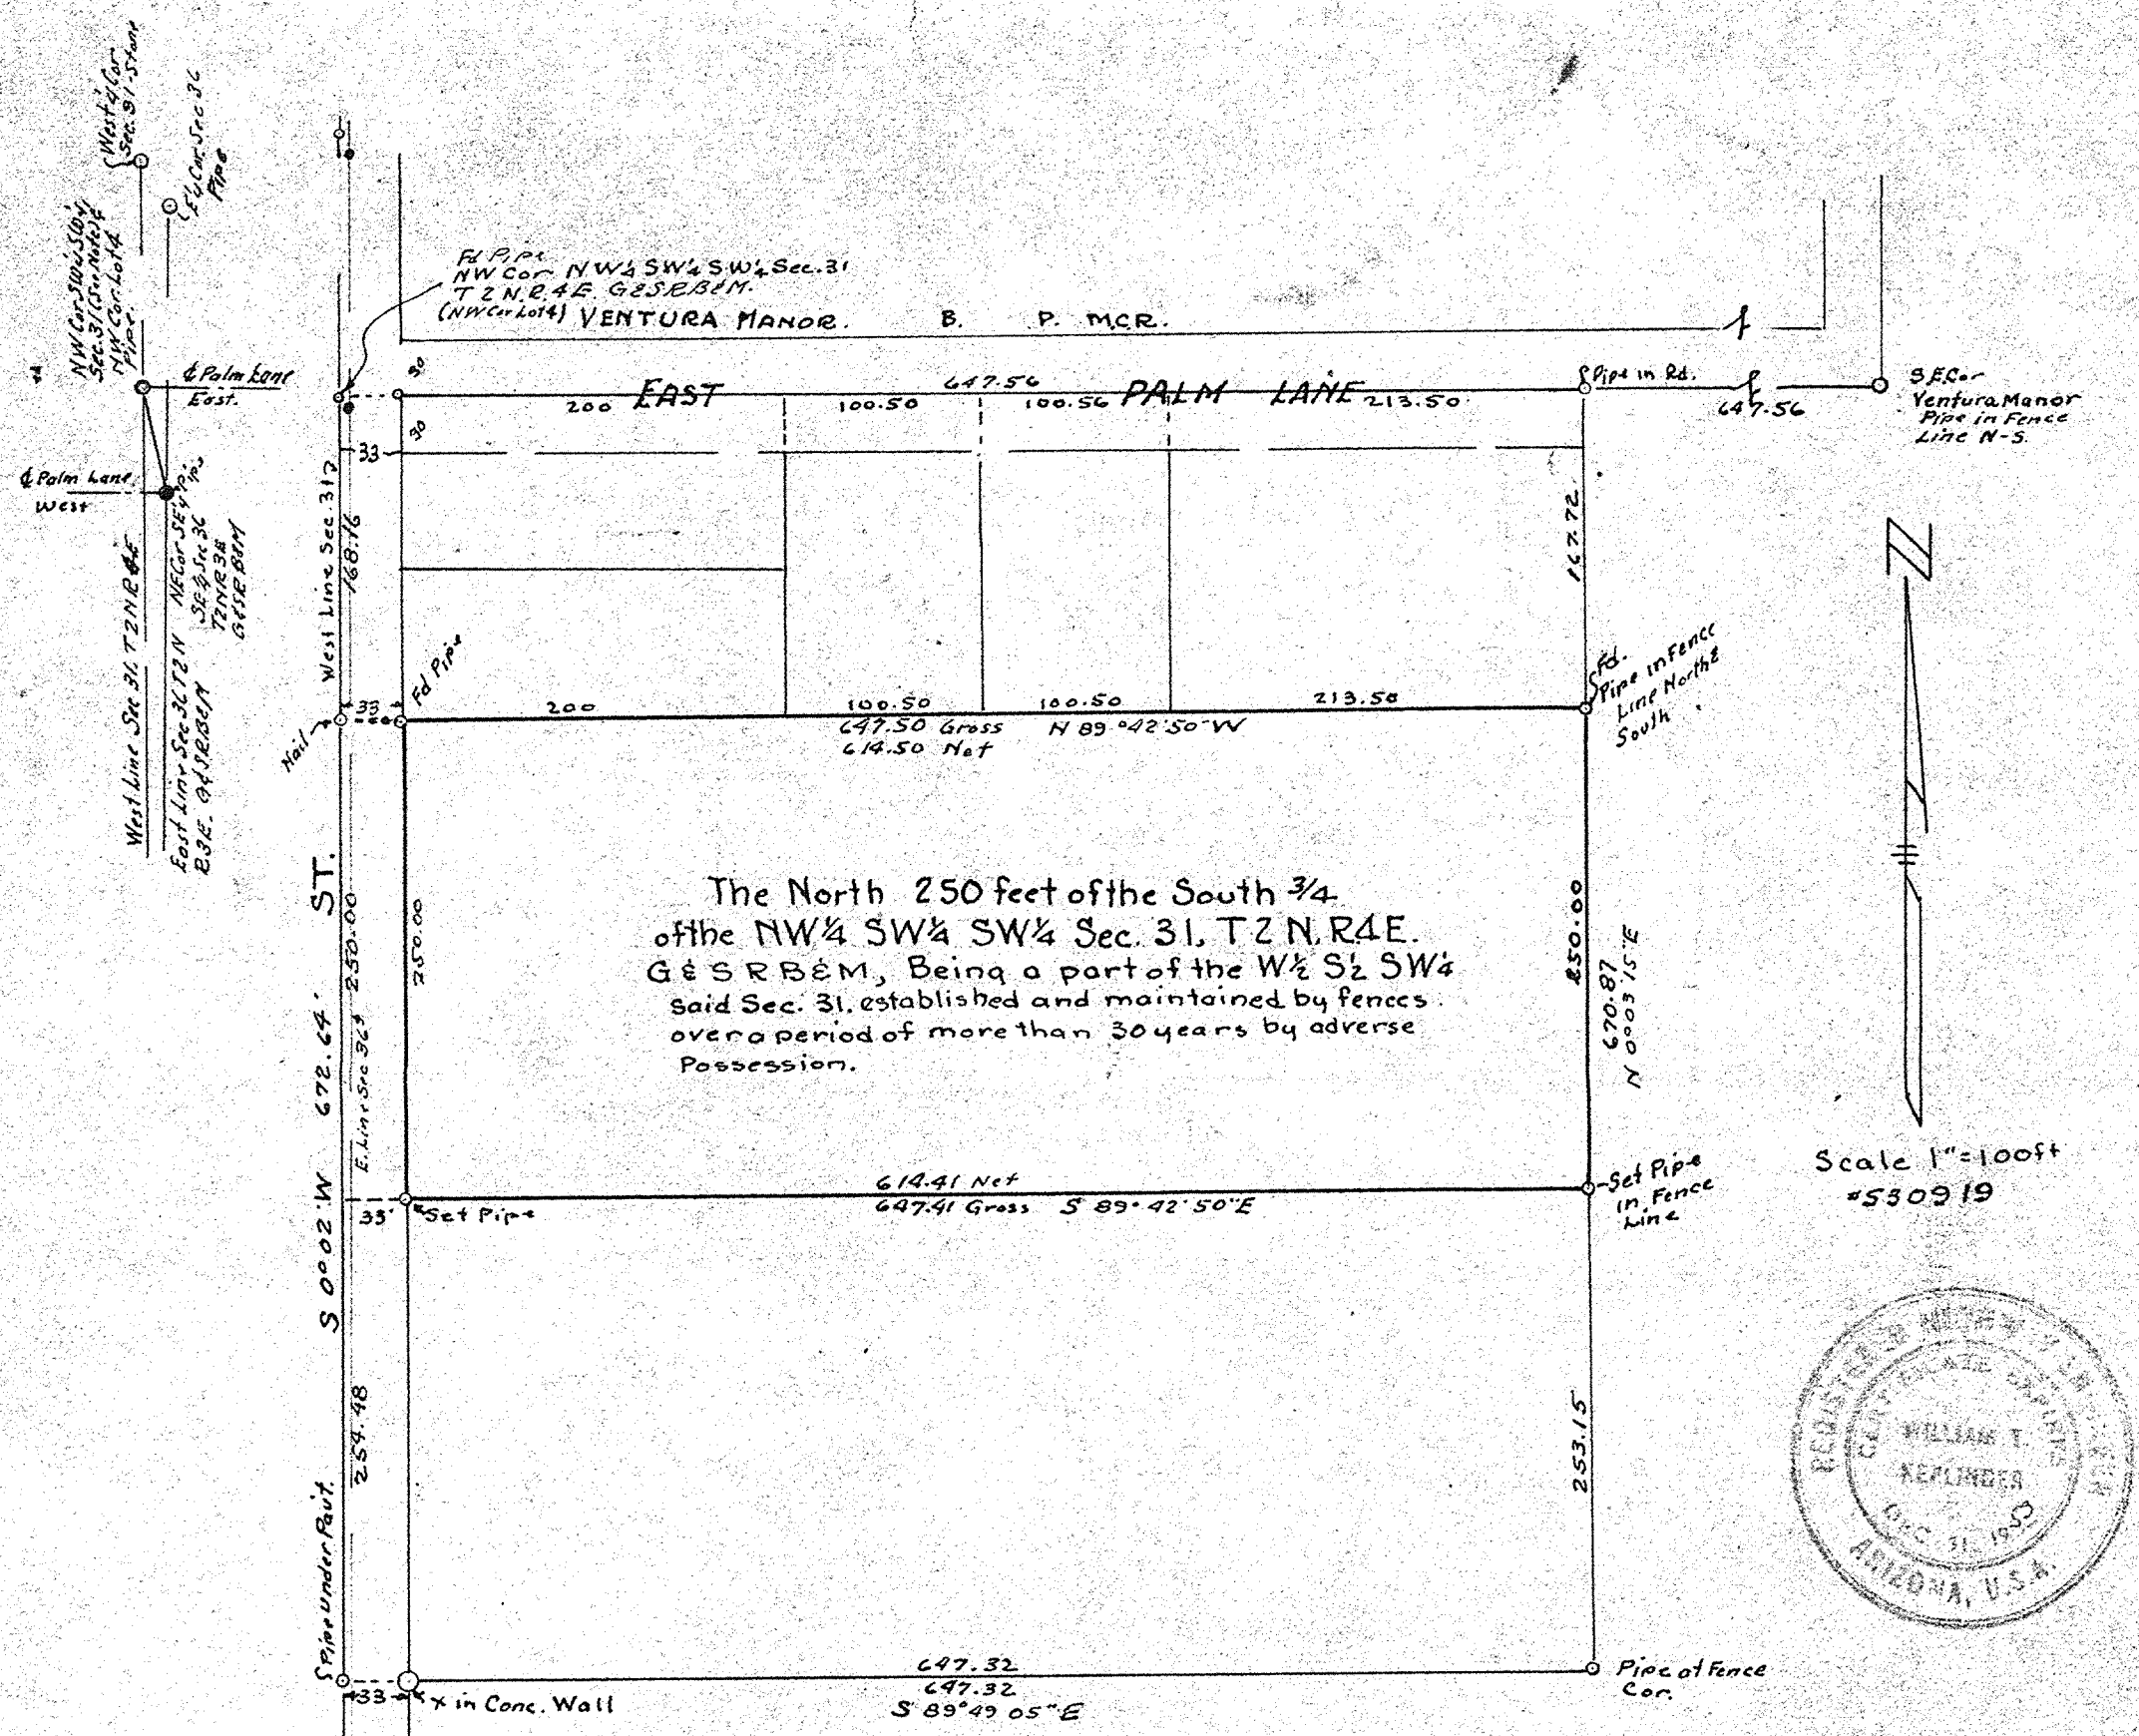

Alternate description of above 250 ft Property.

Beginning at a point on the West Line of Sec. 31, T2N, R4E, G&SRB&M. which Bears South Zero Degrees 2 minutes West from the NW cor. of Lot 4, Sec. 31 168.16 feet; thence continue South Zero degrees 2 minutes West 250 feet; thence South 89 degrees 42 minutes 50 seconds East 647.41 feet to a line which is ¾ of the distance between the North-South mid section Line of said Sec. 31 and the West Line of said section; thence North Zero degrees 3 minutes 15 seconds East 250.0 feet to a point 167.72 feet south of the North Line of said Lot 4; thence North 89 degrees 42 minutes 50 seconds West 647.50 feet to the point of Beginning.

Map of Survey of a port

The SW ¼ Sec. 31, T2N, R4

G & S.R.B.& M.

for

C. J. POOR &

M.O. AVERY.

W.T. KEPLINGER ENGIN

DIN # 58140-1 Sec. 31, 2N-4