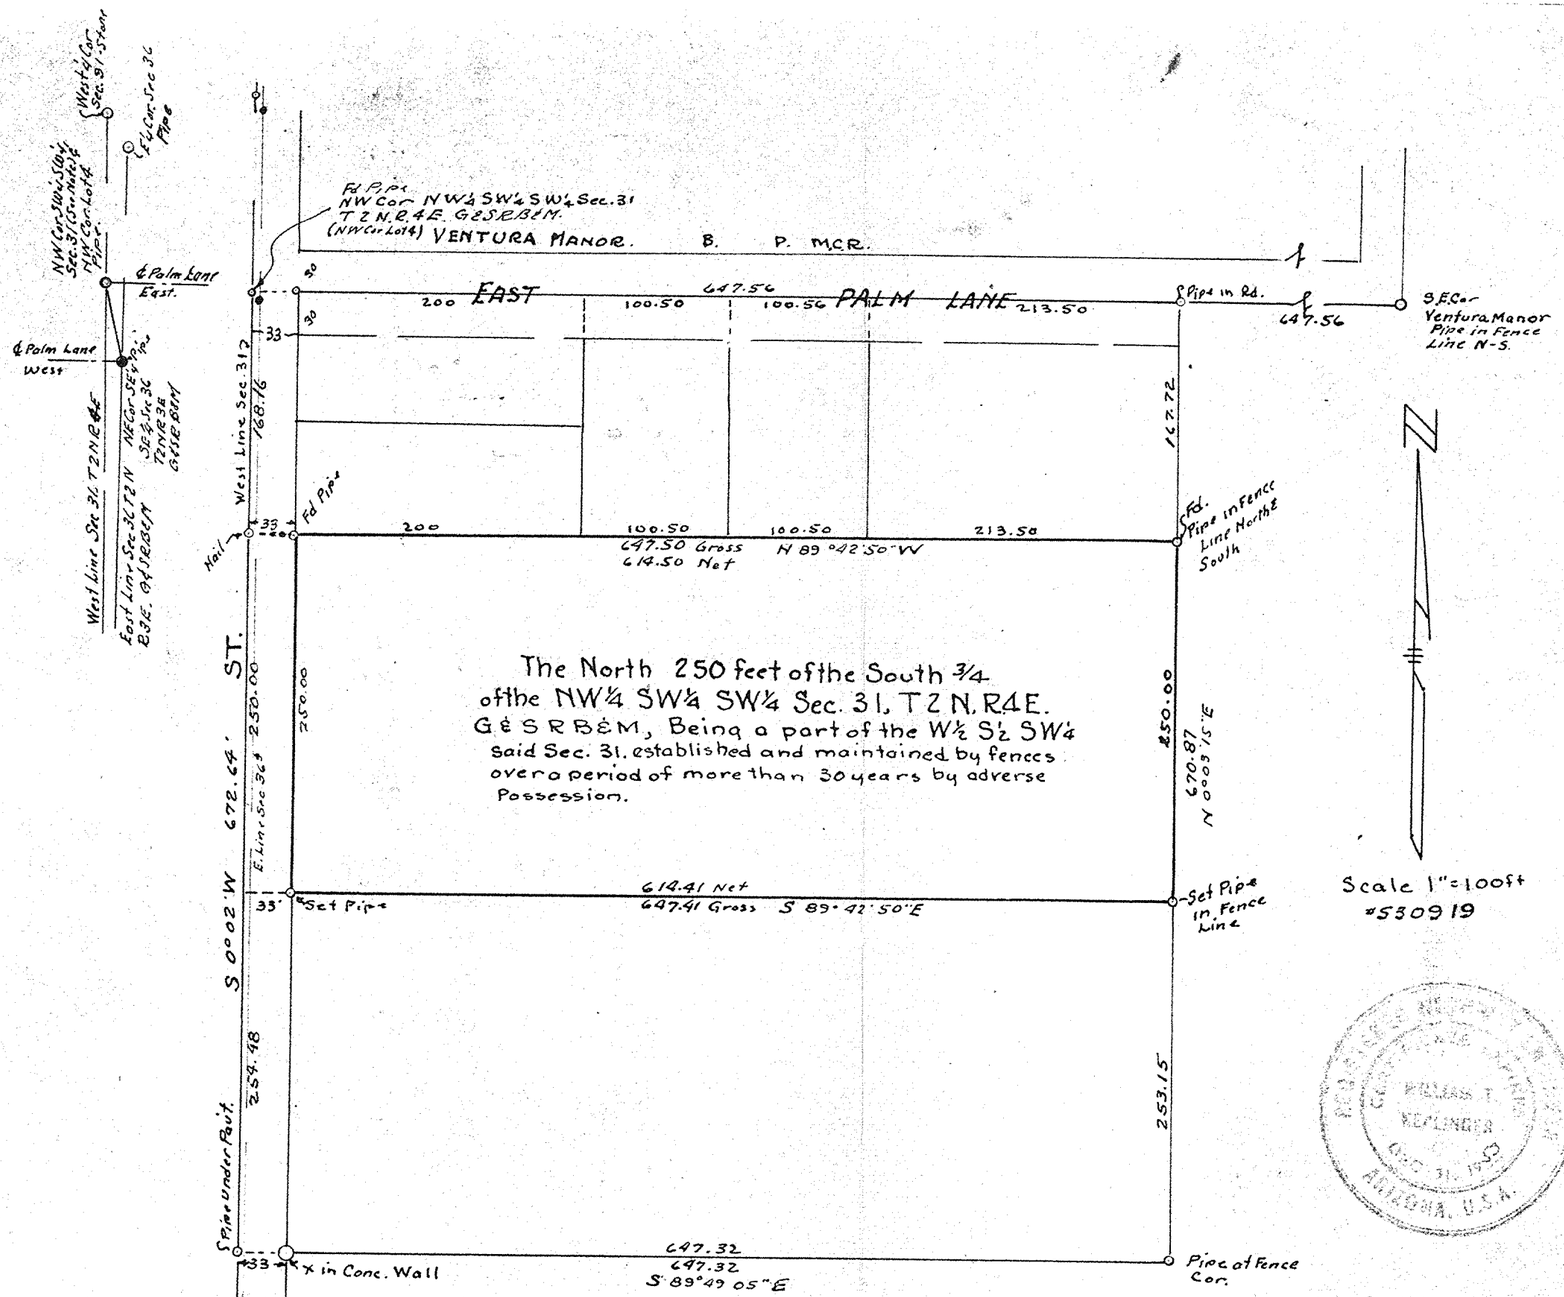

Alternate description of above 250 ft Property.

Beginning at a point on the West Line of Sec. 31, T 2 N, R 4 E, G&S R B&M. which Bears South Zero Degrees 2 minutes West from the NW cor. of Lot 4, Sec. 31 168.16 feet; thence continue South Zero degrees 2 minutes West 250 feet; thence South 89 degrees 42 minutes 50 seconds East 647.41 feet to a line which is ¾ of the distance between the North-South mid section Line of said Sec. 31 and the West Line of said section; thence North Zero degrees 3 minutes 15 seconds East 250.0 feet to a point 167.72 feet south of the North Line of said Lot 4; thence North 89 degrees 42 minutes 50 seconds West 647.50 feet to the point of Beginning.

Map of Survey of a portion of
The SW ¼ Sec. 31, T 2 N, R 4 E
G & S.R.B.& M.
for
C. J. POOR &
M.O. AVERY.

W.T. KEPLINGER ENGINEER

DIN# 58143-1 Sec. 31, 2N-4E