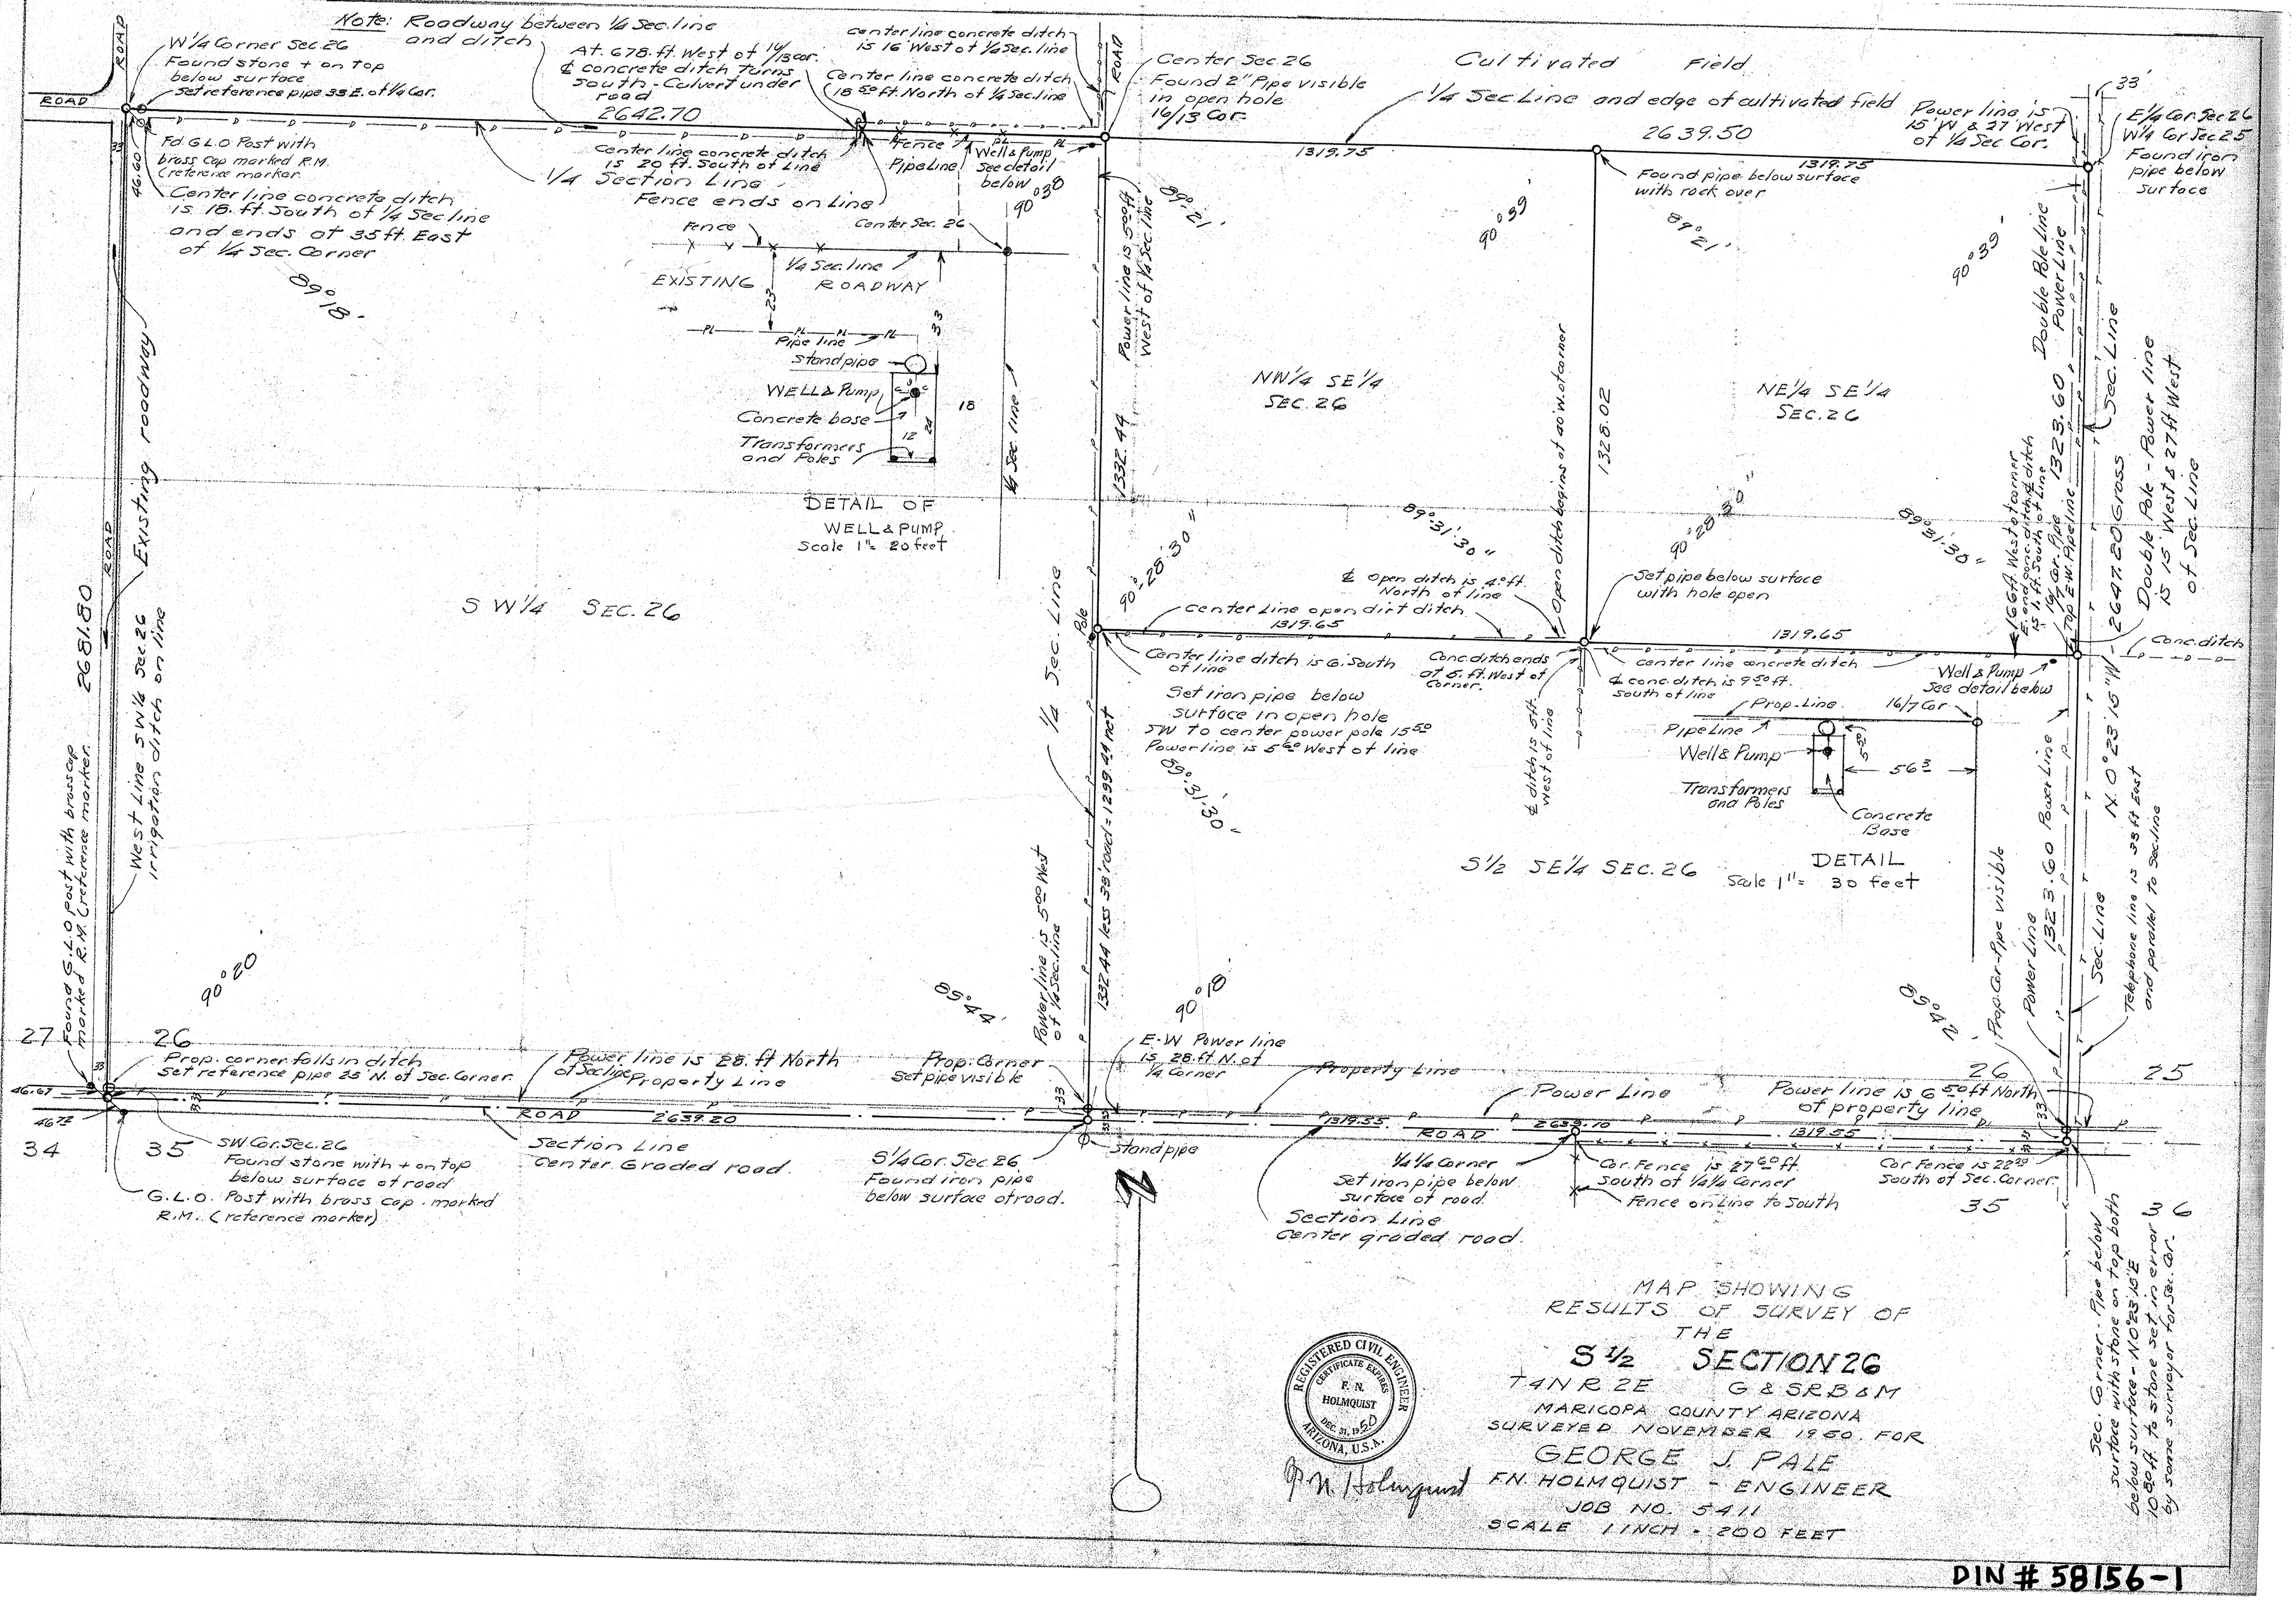

Note: Roadway between 1/4 Sec. line and ditch
W 1/4 Corner Sec. 26
Found stone + on top below surface
Set reference pipe 33 E. of 1/4 Cor.
At. 678 ft. West of 16/13 cor.
℄ concrete ditch turns South - Culvert under road
2642.70
center line concrete ditch is 16' West of 1/4 Sec. line
Center line concrete ditch 18.50 ft. North of 1/4 Sec. line
Center Sec. 26
Found 2" Pipe visible in open hole 16/13 Cor.
Cultivated Field
1/4 Sec. Line and edge of cultivated field
2639.50
Power line is 15' W. & 27' West of 1/4 Sec. Cor.
E 1/4 Cor. Sec. 26
W 1/4 Cor. Sec. 25
Found iron pipe below surface
Fd. G.L.O. Post with brass cap marked R.M. (reference marker)
Center line concrete ditch is 18 ft. South of 1/4 Sec. line and ends at 35 ft. East of 1/4 Sec. Corner
Center line concrete ditch is 20 ft. South of line
1/4 Section Line
Fence ends on line
Fence
Pipe Line
Well & Pump See detail below
Found pipe below surface with rock over
Fence
Center Sec. 26
1/4 Sec. line
EXISTING ROADWAY
Pipe line
Standpipe
WELL & Pump
Concrete base
Transformers and Poles
DETAIL OF WELL & PUMP
Scale 1" = 20 feet
Power line is 5.00 ft. West of 1/4 Sec. line
NW 1/4 SE 1/4 SEC. 26
NE 1/4 SE 1/4 SEC. 26
Double Pole Line Power Line
Sec. Line
Existing roadway
SW 1/4 SEC. 26
1/4 Sec. Line
Open ditch begins at 40' W. of corner
℄ open ditch is 4.0 ft. North of line
center line open dirt ditch
Set pipe below surface with hole open
Center line ditch is 6' South of line
Conc. ditch ends at 5 ft. West of corner
center line concrete ditch
℄ conc. ditch is 9.50 ft. South of line
Well & Pump See detail below
Set iron pipe below surface in open hole SW to center power pole 15.50
Power line is 5.60 West of line
℄ ditch is 5 ft. West of line
Prop. Line
16/7 Cor.
Pipe Line
Well & Pump
Transformers and Poles
Concrete Base
DETAIL
Scale 1" = 30 feet
S 1/2 SE 1/4 SEC. 26
Double Pole - Power line is 15' West & 27 ft. West of Sec. Line
Conc. ditch
N. 0°23'15" W
Telephone line is 33 ft. East and parallel to Sec. line
West Line SW 1/4 Sec. 26 irrigation ditch on line
Found G.L.O. post with brass cap marked R.M. (reference marker)
Power line is 5.00 West of 1/4 Sec. line
Power line is 28 ft. North of Sec. line
Property Line
Prop. corner falls in ditch
Set reference pipe 25' N. of Sec. Corner
Prop. Corner Set pipe visible
E-W Power line is 28 ft. N. of 1/4 Corner
Power Line
Power line is 6.50 ft. North of property line
SW Cor. Sec. 26
Found stone with + on top below surface of road
G.L.O. Post with brass cap marked R.M. (reference marker)
Section Line
Center Graded road
S 1/4 Cor. Sec. 26
Found iron pipe below surface of road
Standpipe
1/4 1/4 Corner
Set iron pipe below surface of road
Section Line
Center graded road
Cor. Fence is 27.60 ft. South of 1/4 1/4 Corner
Fence on line to South
Cor. Fence is 22.20 South of Sec. Corner
Sec. Corner - Pipe below surface with stone on top both below surface - N 0°23'15" E 10.80 ft. to stone set in error by same surveyor for Sec. Cor.
MAP SHOWING RESULTS OF SURVEY OF THE
S 1/2 SECTION 26
T4NR2E G & SRB & M
MARICOPA COUNTY ARIZONA
SURVEYED NOVEMBER 1950 FOR
GEORGE J. PALE
F.N. HOLMQUIST - ENGINEER
JOB NO. 5411
SCALE 1 INCH = 200 FEET
REGISTERED CIVIL ENGINEER
CERTIFICATE EXPIRES
F. N. HOLMQUIST
DEC. 31, 1950
ARIZONA, U.S.A.
F. N. Holmquist

DIN # 58156-1