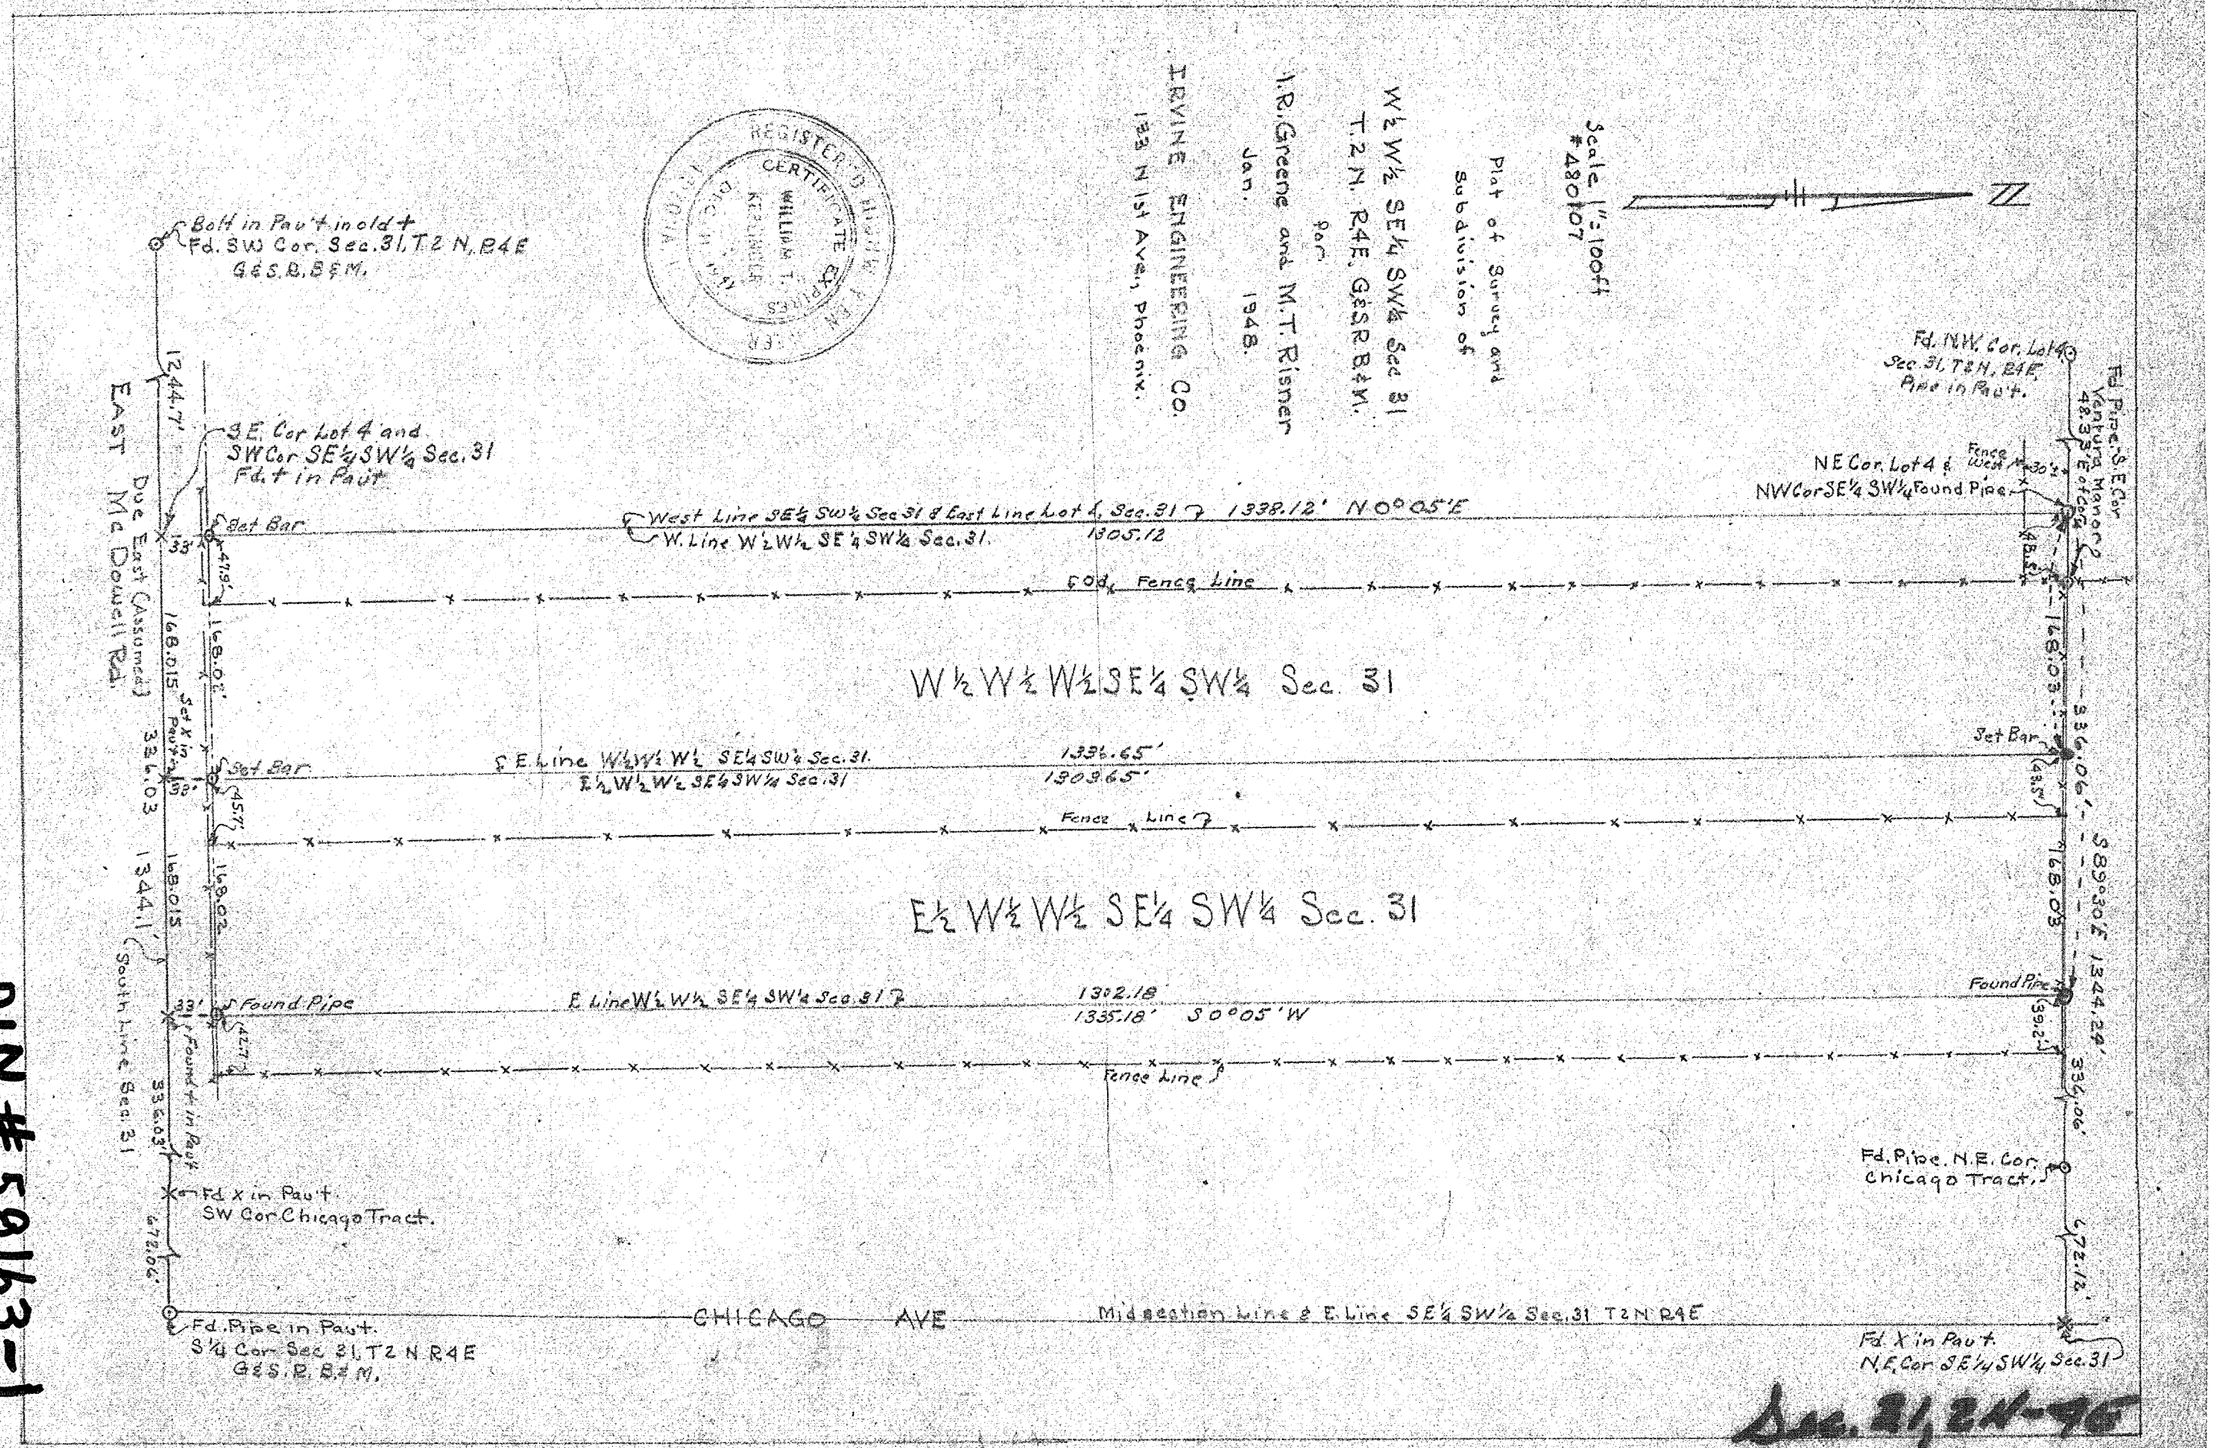
Scale 1" = 100 ft
#480107
Plat of Survey and subdivision of
W½ W½ SE¼ SW¼ Sec 31
T. 2 N. R4E. G&SRB&M.
for
I.R. Greene and M.T. Risner
Jan. 1948.
IRVINE ENGINEERING CO.
133 N 1st Ave., Phoenix.
REGISTERED LAND SURVEYOR
CERTIFICATE
WILLIAM T. KERSHNER
ARIZONA
Bolt in Pav't in old +
Fd. SW Cor. Sec. 31, T2 N, R4E
G&S.R.B&M.
Fd. N.W. Cor. Lot 4
Sec. 31, T2N, R4E
Pipe in Pav't.
Fd. Pipe S.E. Cor
Verde Fd. Manor Co
N.E. Cor. Lot 4
Fence West 30½'
NE Cor. Lot 4 &
NW Cor SE¼ SW¼ Found Pipe
S.E. Cor Lot 4 and
SW Cor SE¼ SW¼ Sec. 31
Fd. + in Pav't
East Mc Dowell Rd.
Set Bar
West Line SE¼ SW¼ Sec 31 & East Line Lot 4, Sec. 31
W. Line W½ W½ SE¼ SW¼ Sec. 31.
1338.12' N 0° 05' E
1305.12
Fence Line
W½ W½ W½ SE¼ SW¼ Sec. 31
E Line W½ W½ W½ SE¼ SW¼ Sec. 31.
E½ W½ W½ SE¼ SW¼ Sec. 31
1336.65'
1303.65'
Fence Line
E½ W½ W½ SE¼ SW¼ Sec. 31
Found Pipe
E Line W½ W½ SE¼ SW¼ Sec. 31
1302.18
1335.18' S 0° 05' W
Fence Line
Fd. Pipe. N.E. Cor
Chicago Tract.
Fd x in Pav't
SW Cor Chicago Tract.
South Line Sec. 31
CHICAGO AVE
Mid section Line & E. Line SE¼ SW¼ Sec. 31 T2N R4E
Fd. Pipe in Pav't.
S¼ Cor Sec 31, T2 N R4E
G&S.R.B.&M.
Fd. X in Pav't.
N.E. Cor SE¼ SW¼ Sec. 31
S 89° 30' E 1344.24'
1344.1'
1344.7'
336.03
336.06'
168.015
168.02
168.03
672.06'
672.12'
Sec. 31, 2N-4E

DIN # 50163-1