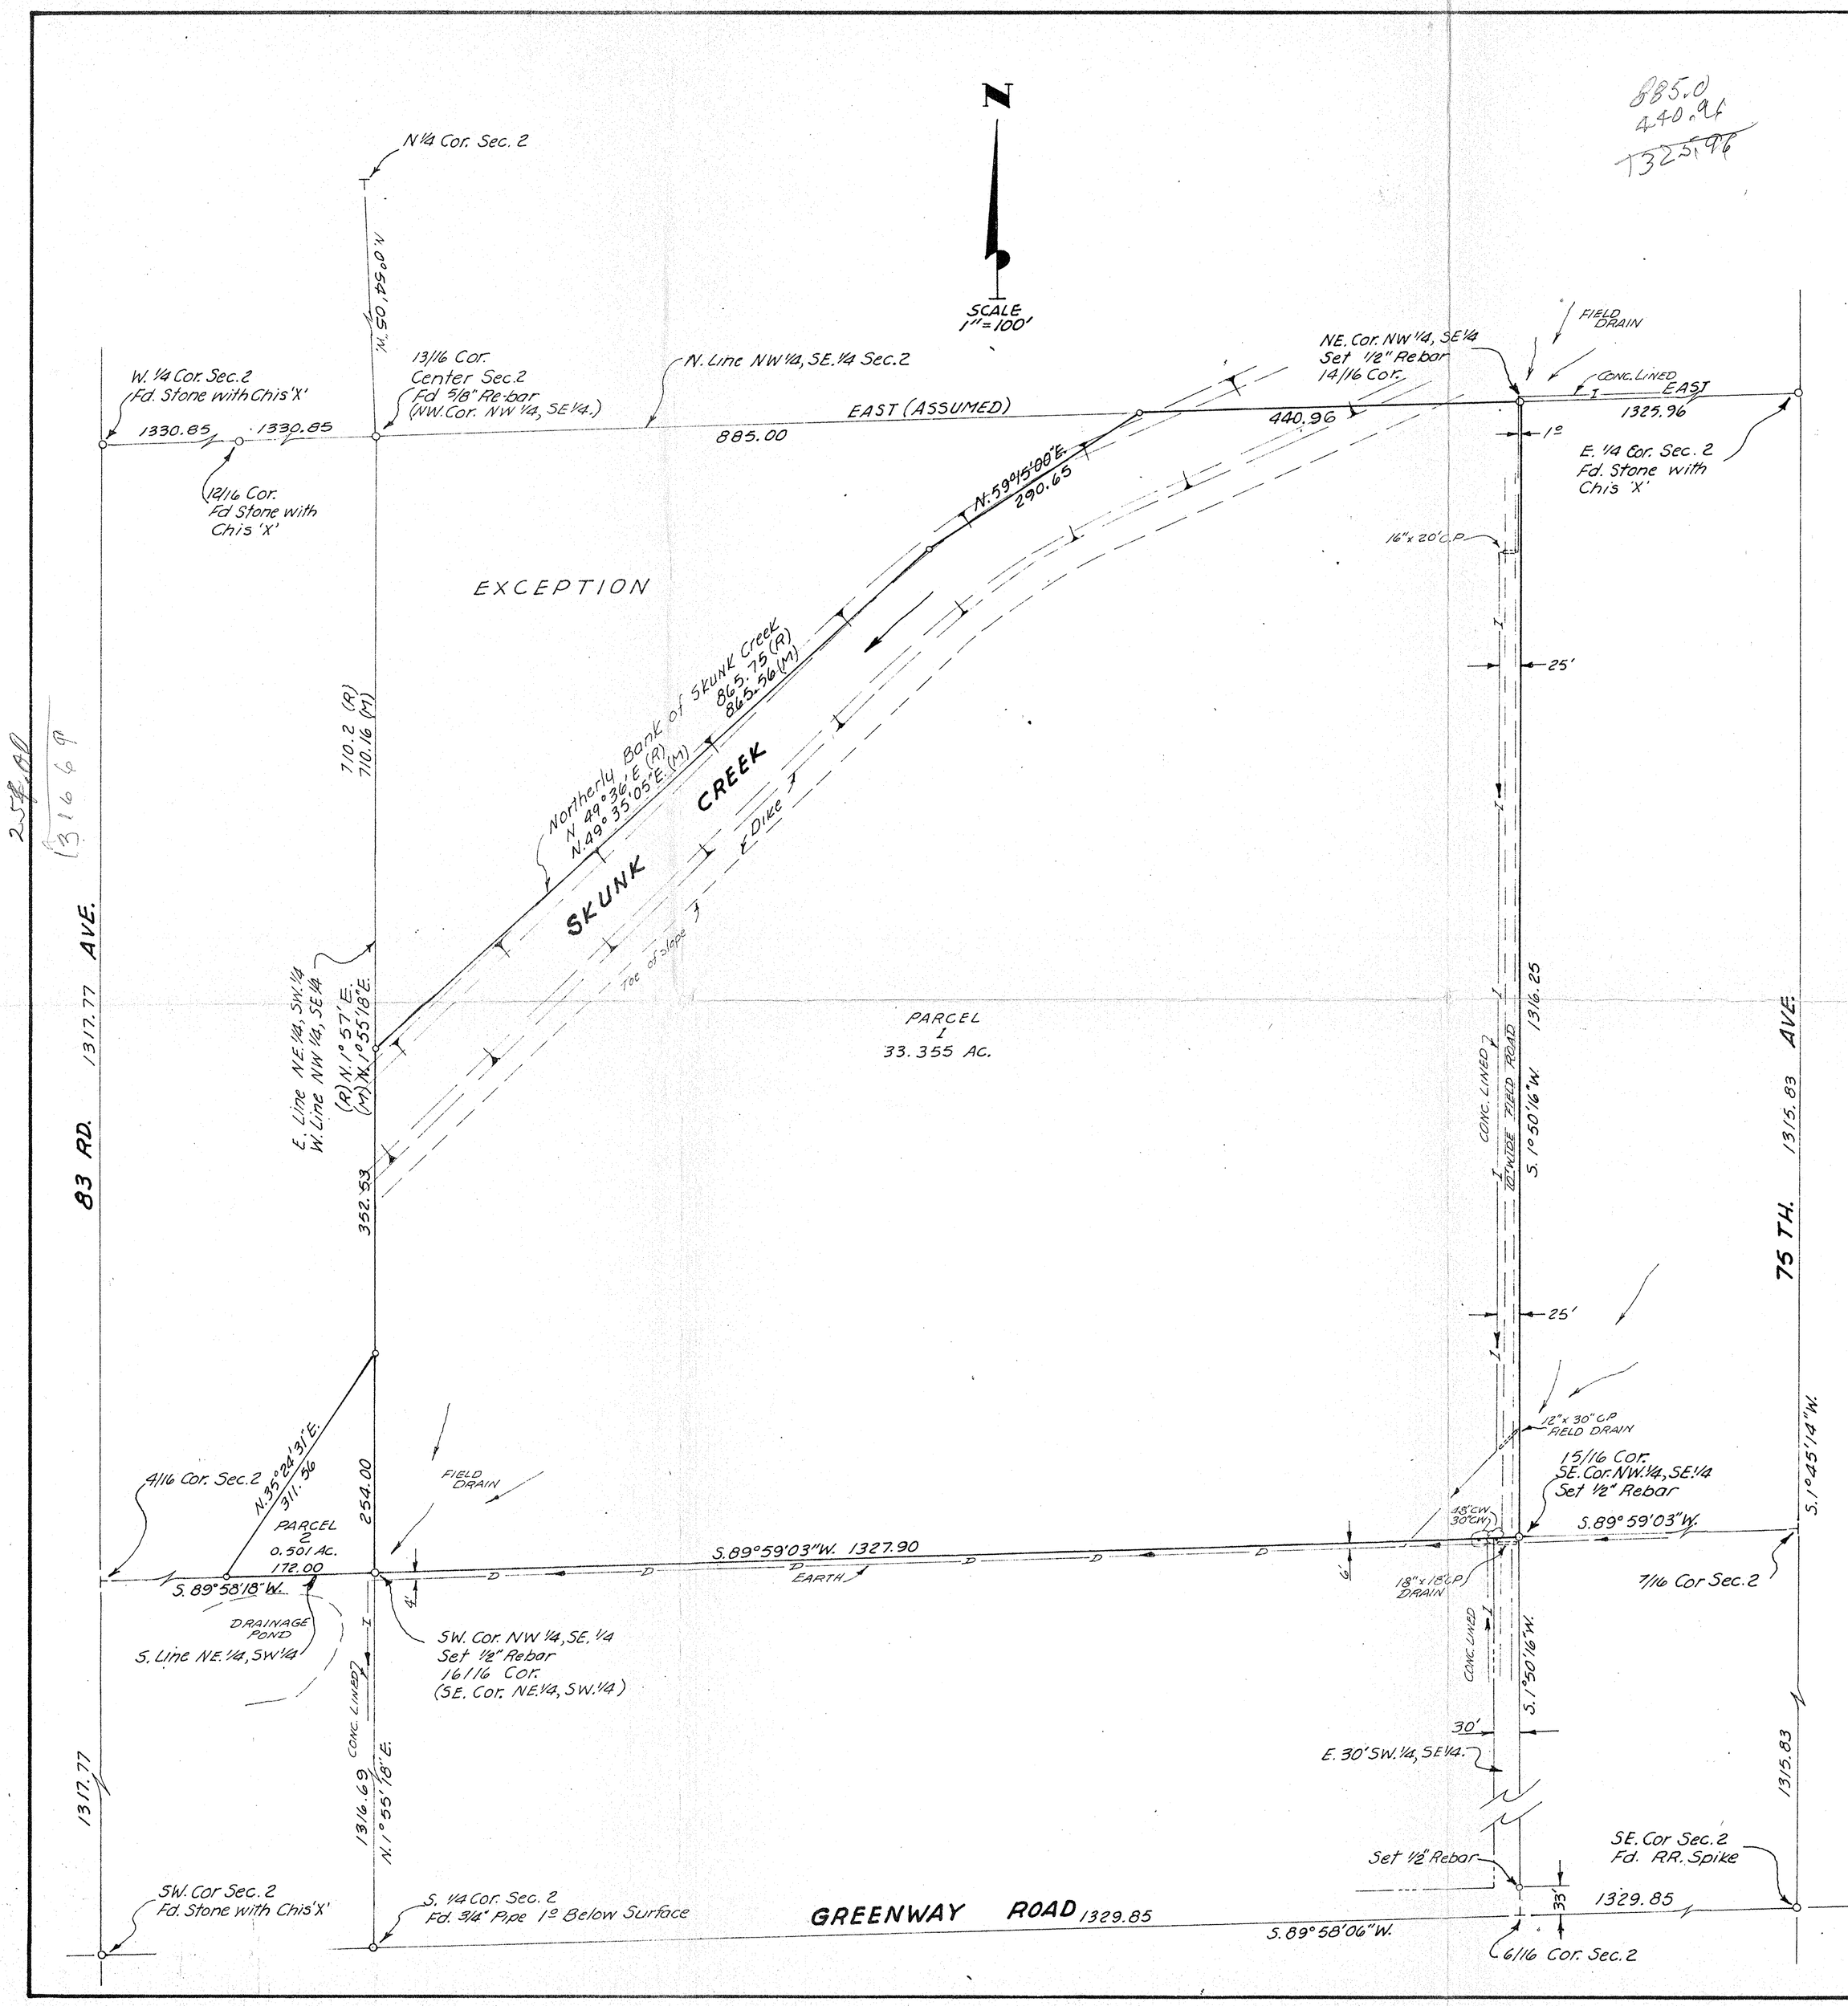

885.0
440.96
1325.96

7/16 N
352.53
254.00
1316.69

RESULTS OF SURVEY

OF

A part of the South One Half (1/2) of Section (2), Township Three (3) North, Range One (1) East of The Gila and Salt River Base and Meridian Maricopa County, Arizona.

LEGEND

- —I— Irrigation Ditch ℄
- —D— Drain or Waste Ditch ℄
- —o— Corners found or Set, As Indicated
- —— R/W Line
- ⊥ Temporary Corners set for line of sight
- ⊥ ⊥ Top of bank ℄ Channel slope
- = = = Farm road

All distances measured unless otherwise noted.

1/5/73

LOCATION MAP

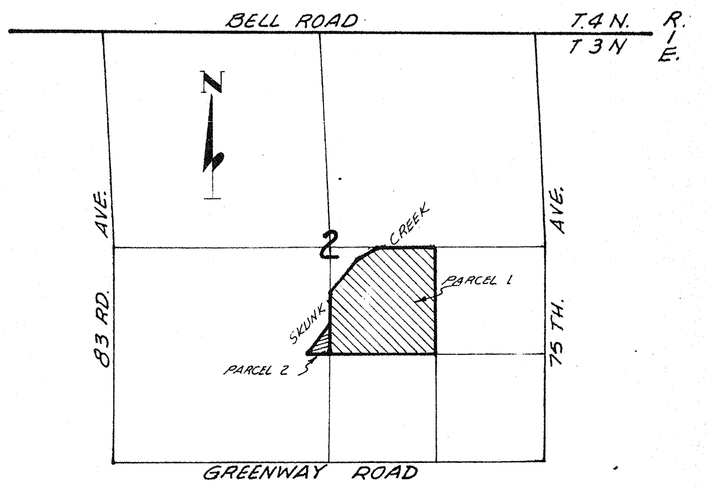

TOUPS ENGINEERING INC.
4131 N. 24 Th. Street, Phoenix Arizona, (602) 264-9665

MAP OF SURVEY FOR ROBERT C. & LINDA A. HAMILTON PER PRELIMINARY TITLE REPORT NO. 26379-3 U.S. LIFE TITLE CO. OF ARIZONA.

Drawn by D.I.S. Date Feb. 5, 1973 Sheet 1 of 1
Proj. No 635-000 File No M-1112

DIN# 58166-1