SURVEY OF THE WEST 670.31 FEET OF THE NORTH 1400.00 FEET OF SEC. 32, T.4N., R.2E., G.&S.R.B.&M., MARICOPA COUNTY, ARIZONA, CONTAINING 20 ACRES NET EXCLUSIVE OF ADJOINING ROADS.

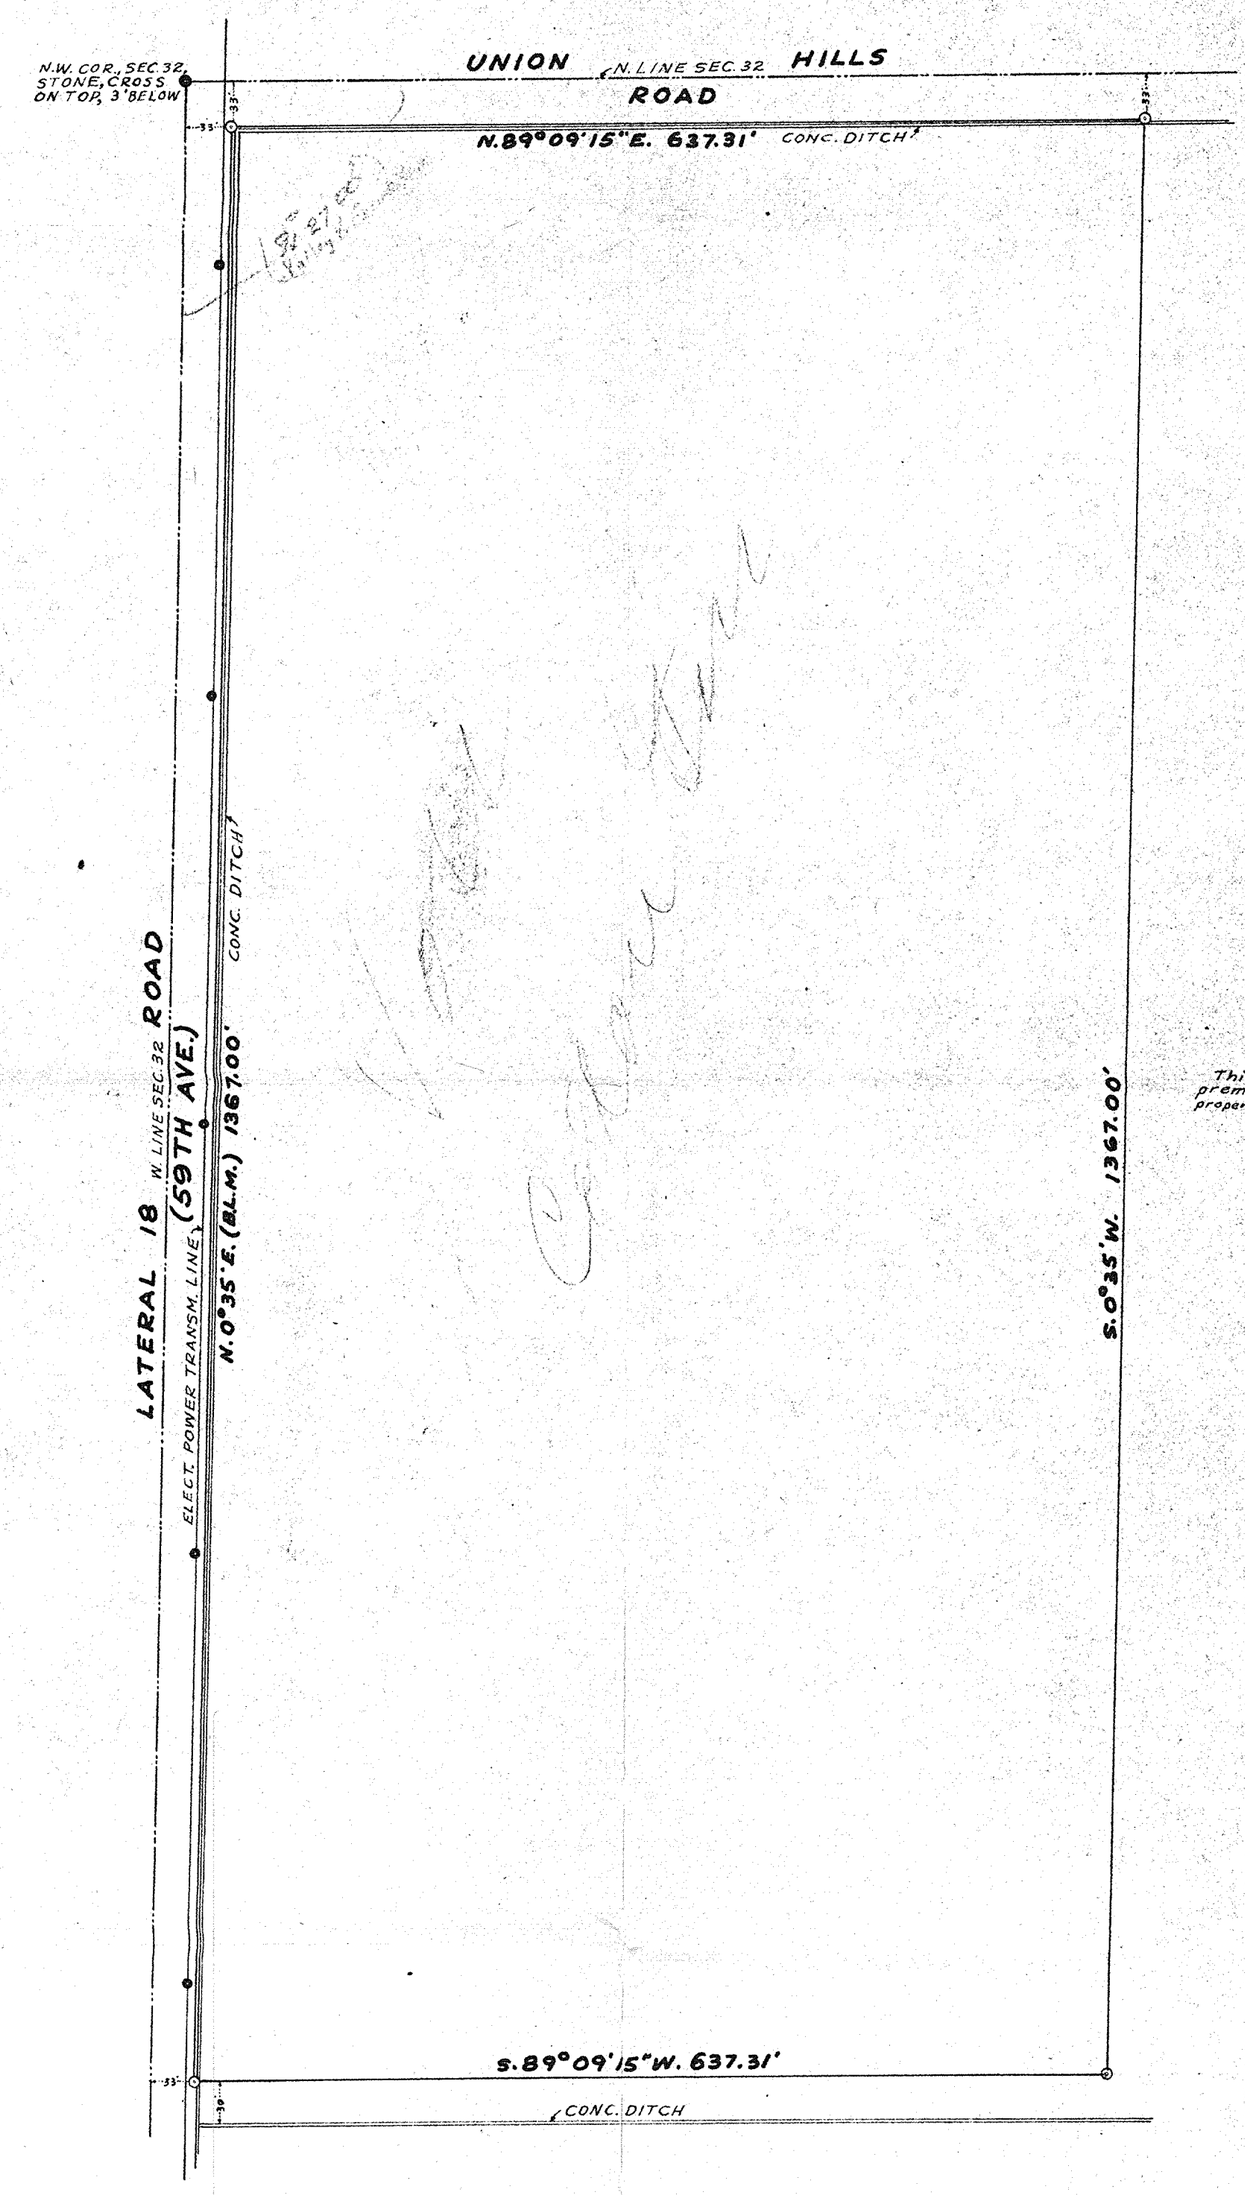

CERTIFICATE OF SURVEY

This is to certify that I have made a survey of the premises as shown by plat hereon and that I have marked the property corners with iron-pipe stakes this 26th day of March, 1954.

Wm. H. Bartlett

REGISTERED LAND SURVEYOR

REGISTERED LAND SURVEYOR CERTIFICATE NO. 9 WM. H. BARTLETT DEC. 31 1954 ARIZONA, U.S.A.

BARTLETT ENGINEERING CO.
31 S. FIRST AVE.,
PHOENIX, ARIZONA

32-4N-2E

DIN # 58173-1