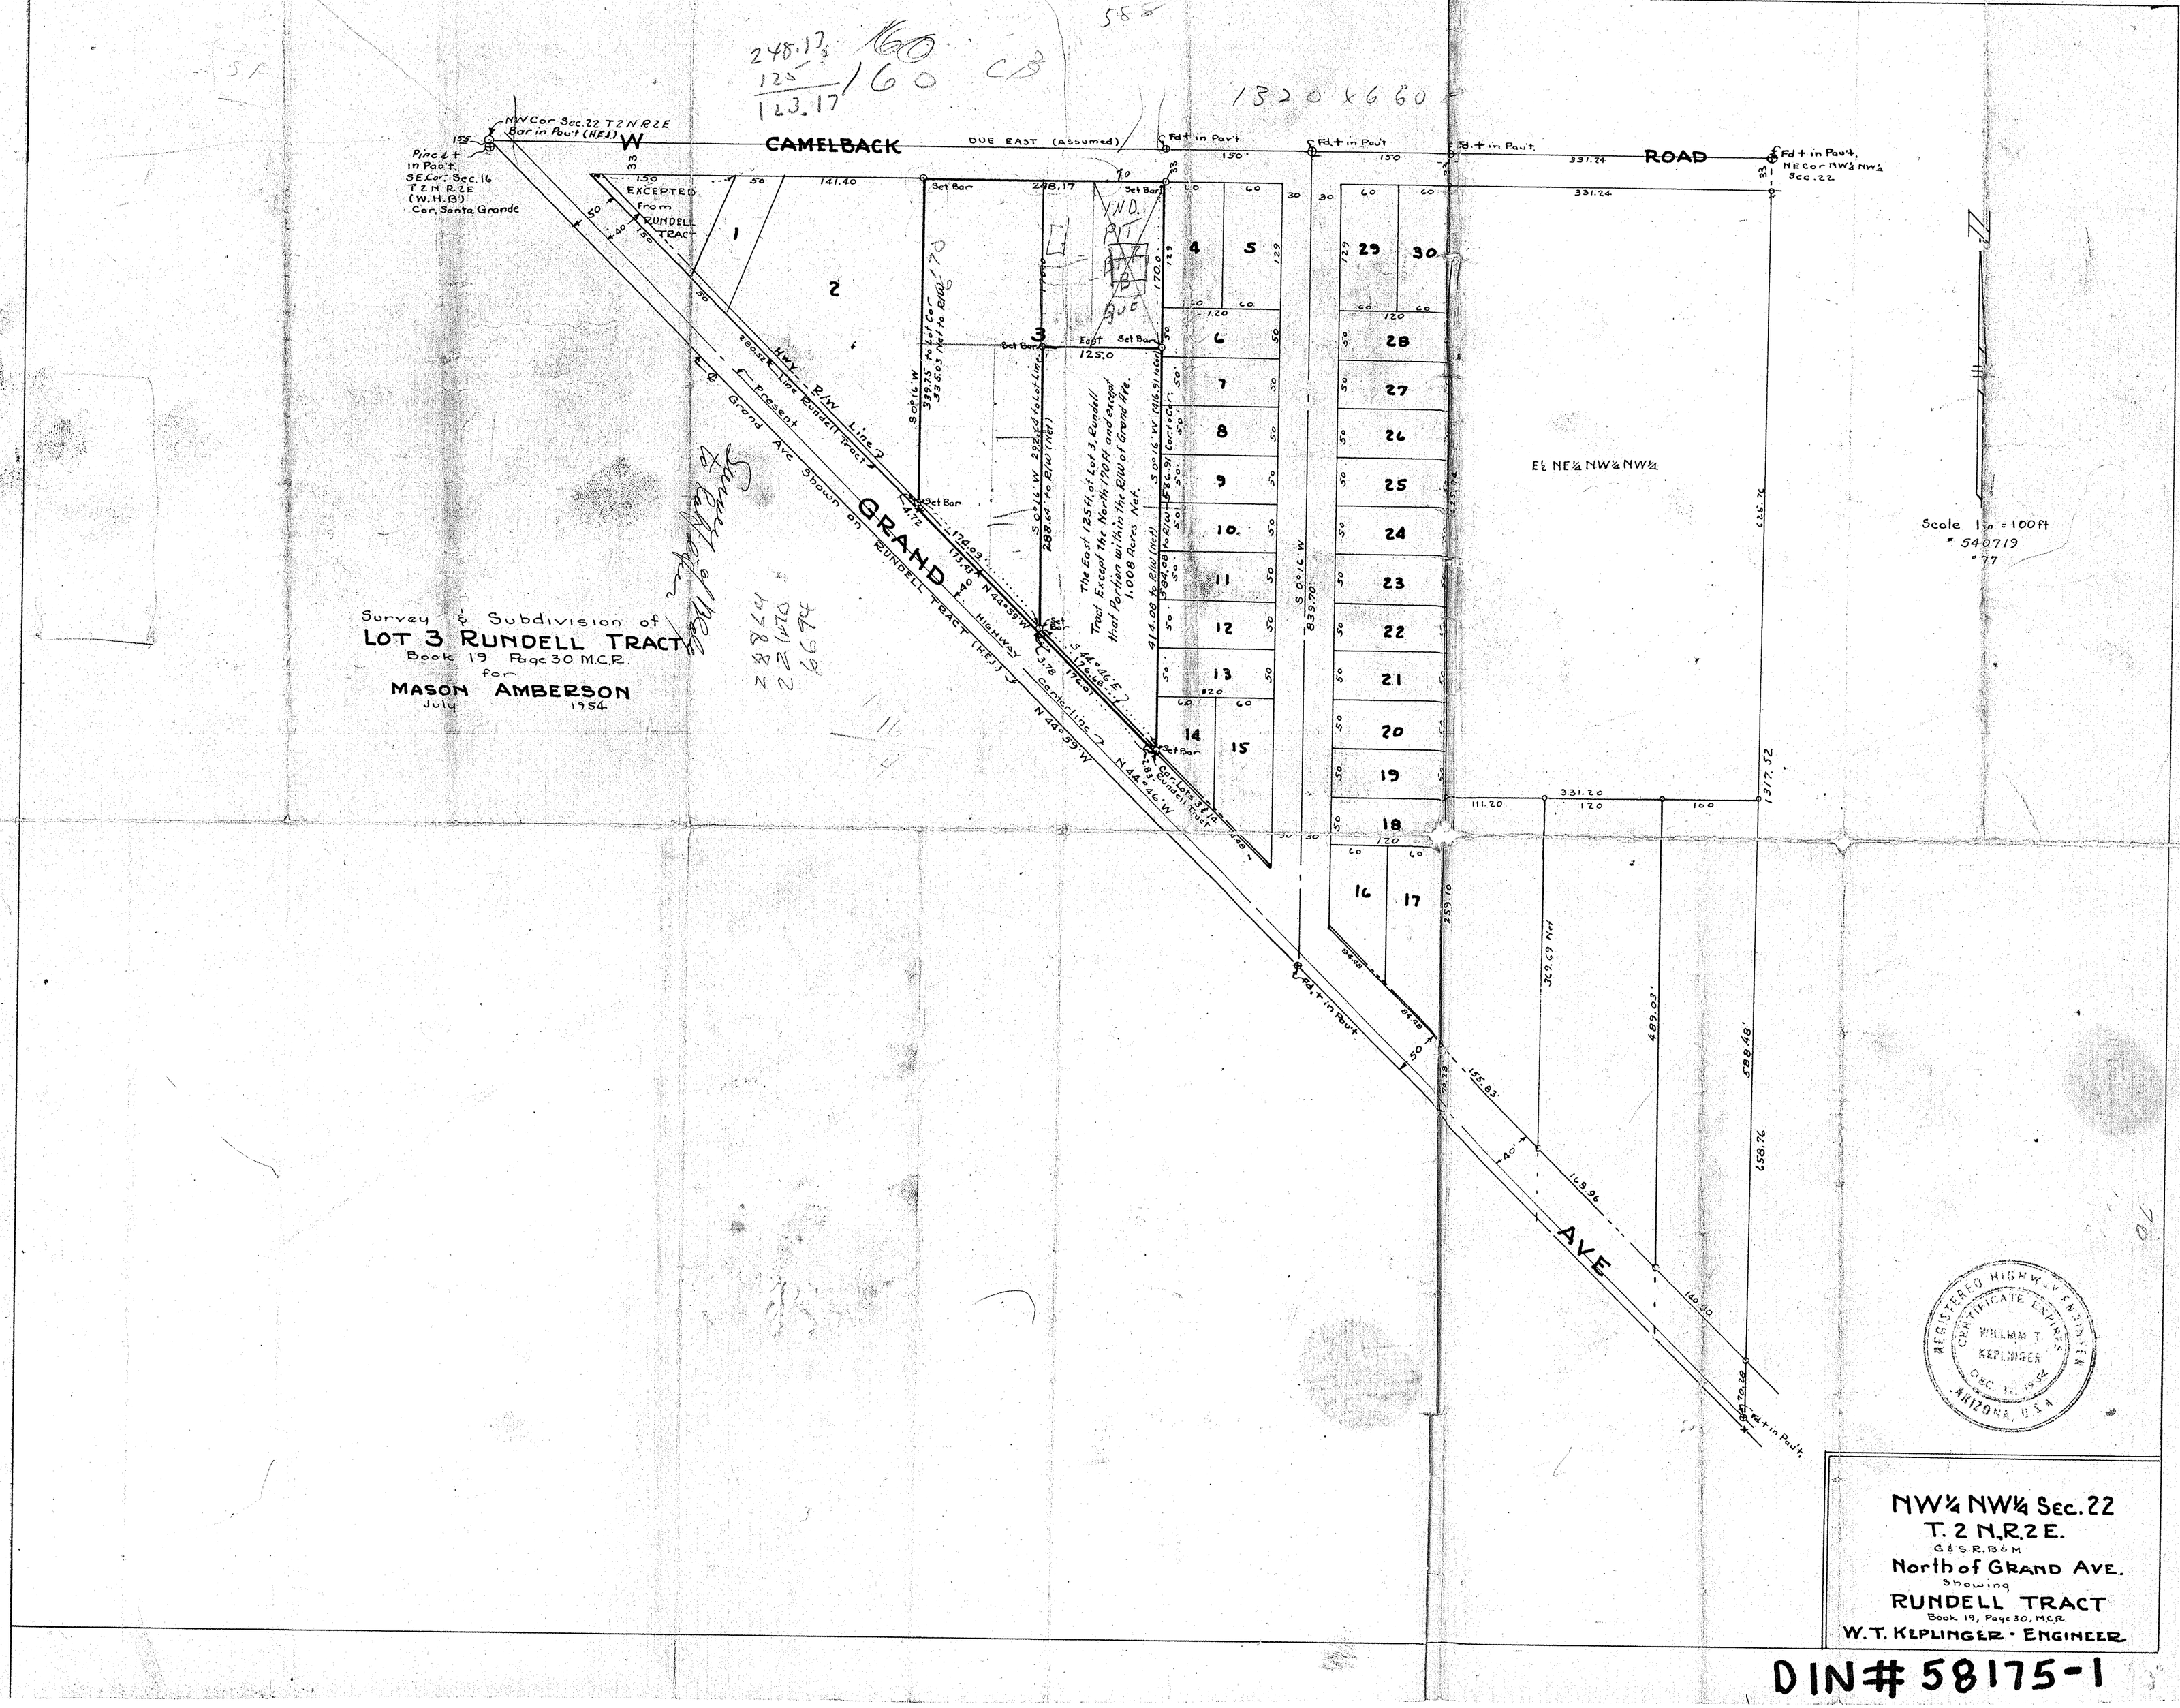

Survey & Subdivision of
LOT 3 RUNDELL TRACT
Book 19 Page 30 M.C.R.
for
MASON AMBERSON
July 1954
CAMELBACK ROAD
GRAND AVE
DUE EAST (Assumed)
EXCEPTED from RUNDELL TRACT
HWY. R/W Line
Present Grand Ave Shown on RUNDELL TRACT (H.E.J.)
HIGHWAY Centerline
The East 125 ft. of Lot 3, Rundell Tract Except the North 170 ft. and except that Portion within the R/W of Grand Ave. 1.008 Acres Net.
E½ NE¼ NW¼ NW¼
Scale 1 in = 100 ft
NW¼ NW¼ Sec. 22
T. 2 N., R. 2 E.
G & S.R. B & M
North of GRAND AVE.
Showing
RUNDELL TRACT
Book 19, Page 30, M.C.R.
W. T. KEPLINGER - ENGINEER
REGISTERED HIGHWAY ENGINEER
CERTIFICATE EXPIRES
WILLIAM T. KEPLINGER
DEC. 31, 1954
ARIZONA, U.S.A.

DIN# 58175-1