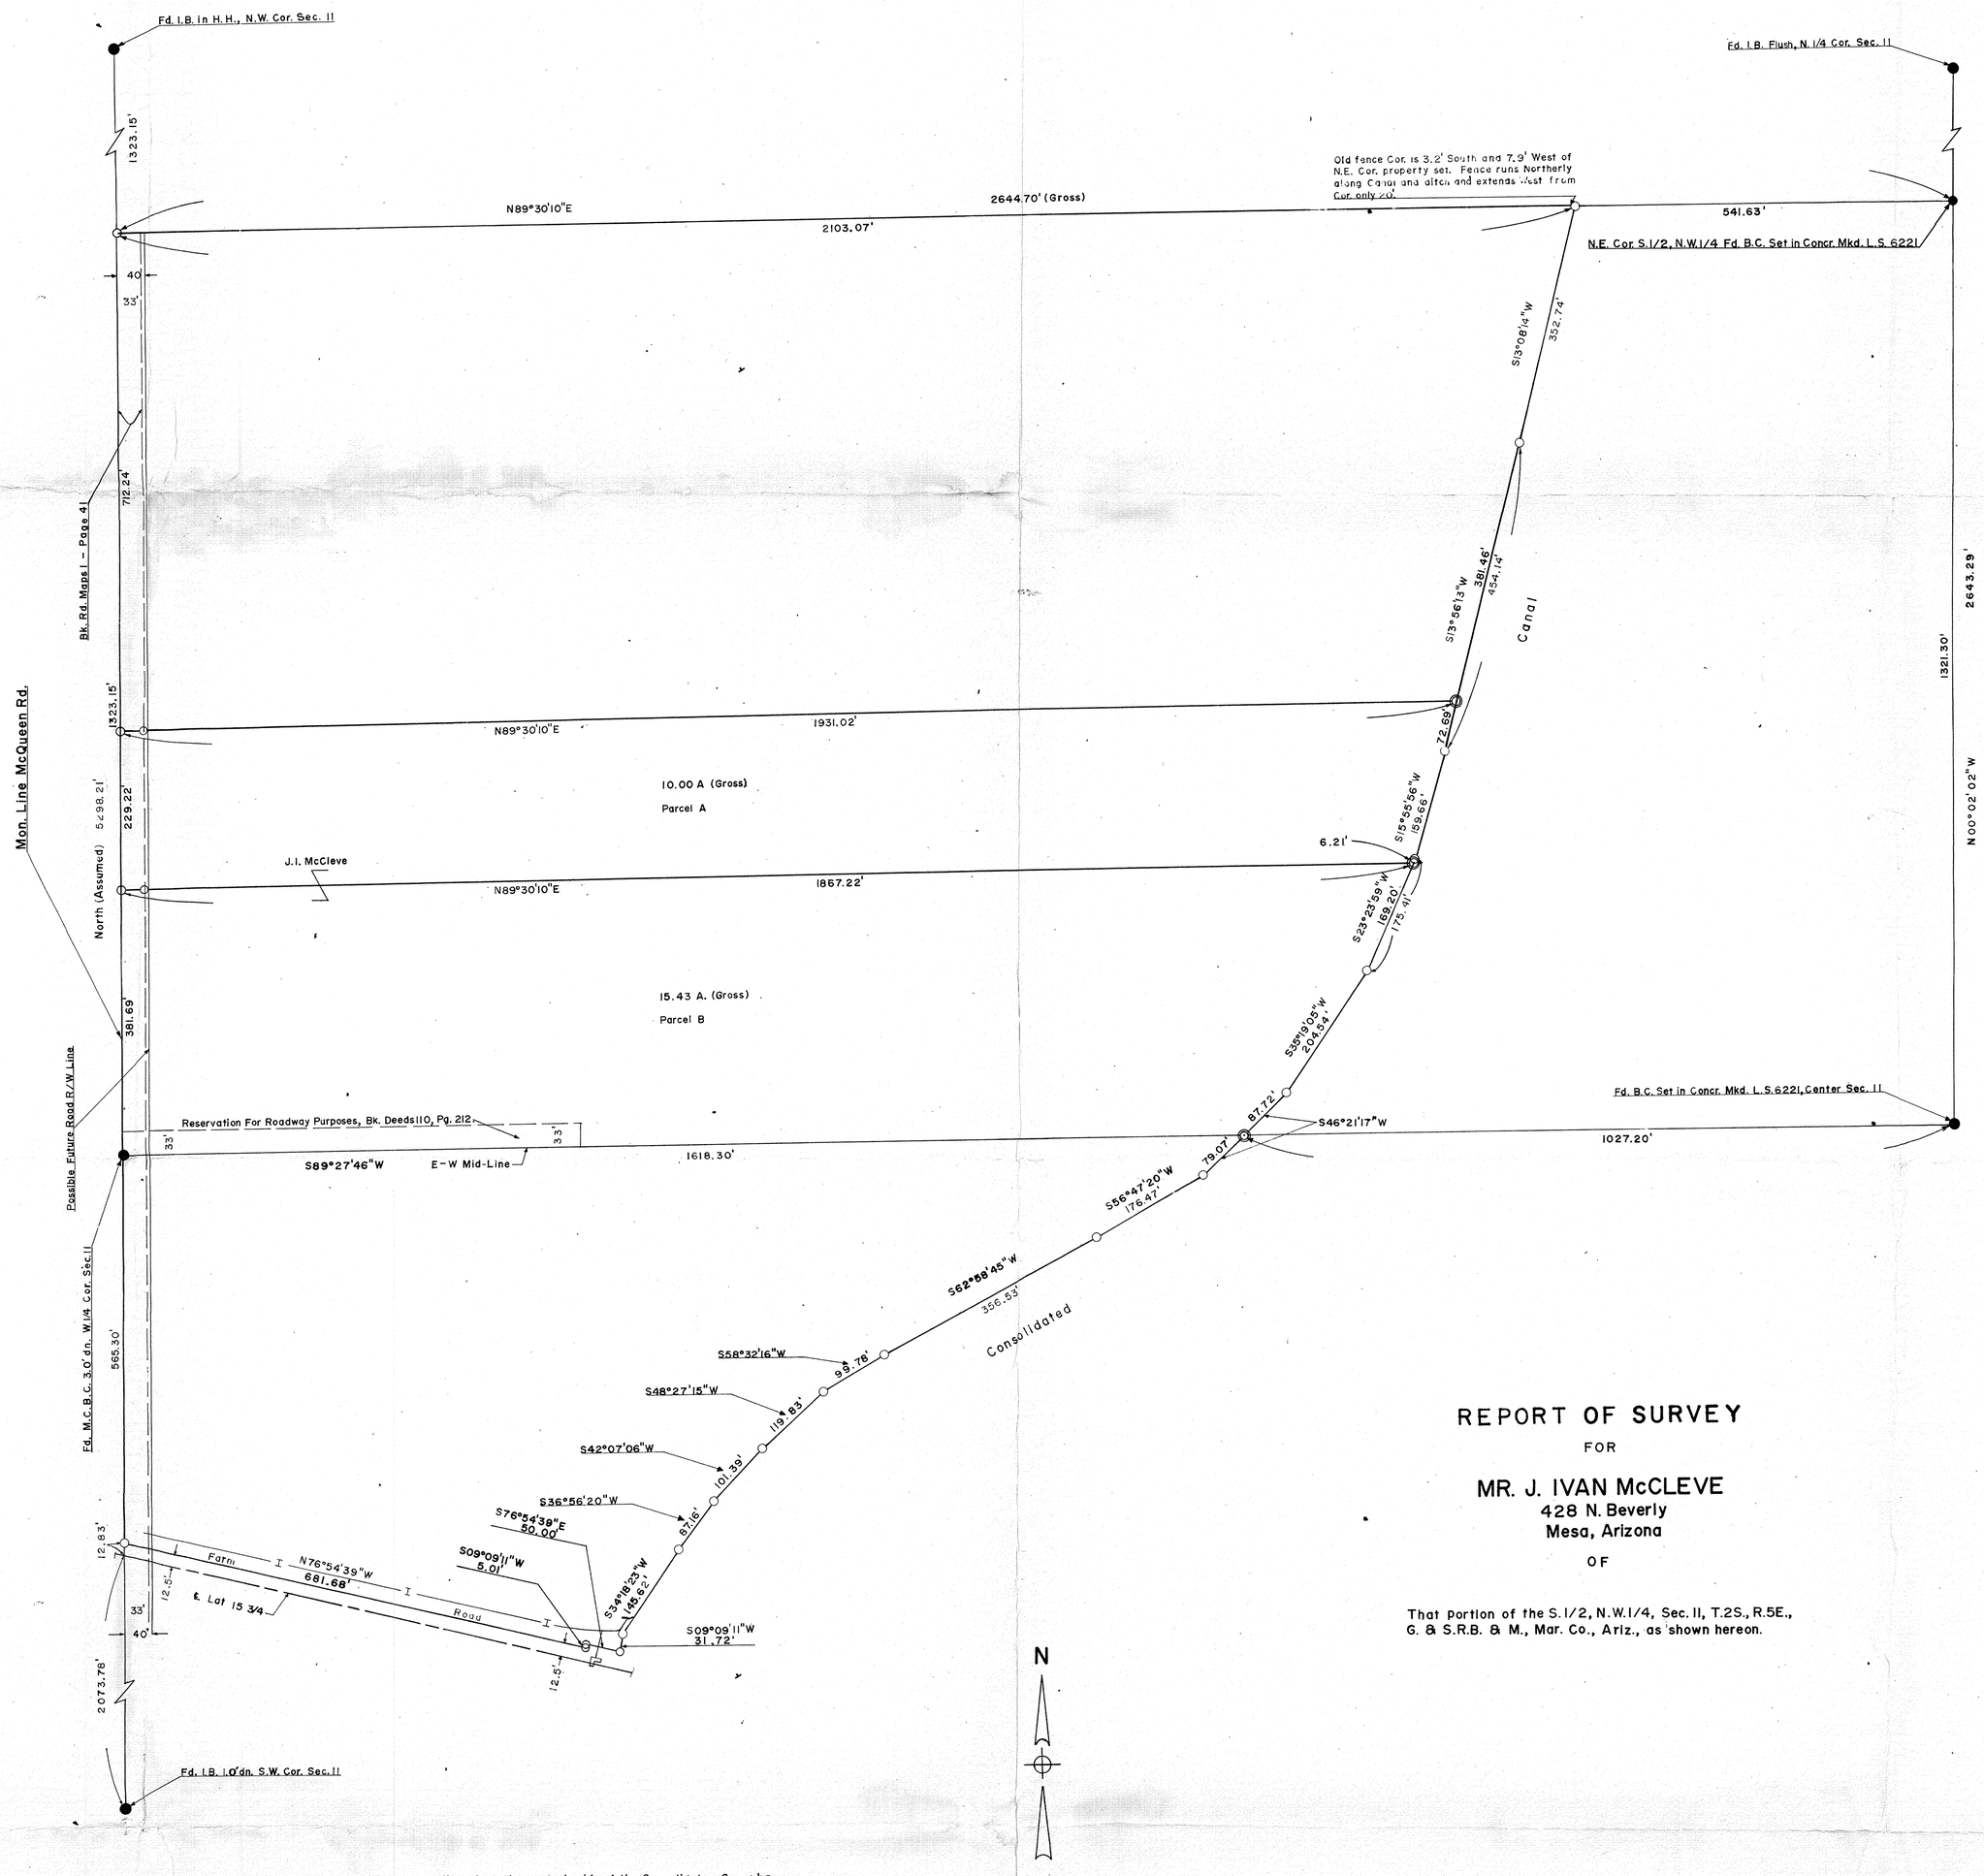

REPORT OF SURVEY

FOR

MR. J. IVAN McCLEVE
428 N. Beverly
Mesa, Arizona

OF

That portion of the S.1/2, N.W.1/4, Sec. 11, T.2S., R.5E., G. & S.R.B. & M., Mar. Co., Ariz., as shown hereon.

Note: The property line along the westerly side of the Consolidated Canal has been established hereon so that it falls within 2'± of the easterly edge of an existing concrete lined irrigation ditch not shown hereon.

Scale: 1" = 100'

LEGEND

○ = 1/2" I.D. Iron Pipe Tagged L.S. 1681 Set This Survey
B.C. = Brass Cap
I.B. = Iron Bar
I = Private Concr. Irr. Ditch
◎ = "X" Chiseled on Concrete Lining of Irrigation Ditch and Circled with White Paint

Certification: This will certify that the survey shown hereon was done under my supervision during the month of October, 1970, and February 1971.

Eugene V. Bailey
1681
REGISTERED LAND SURVEYOR
ARIZONA U.S.A.

ARIZONA SURVEYING SERVICE
5704 N. 27th AVENUE, PHOENIX, ARIZONA
Drawing No. L-70-9615

DIN# 58179-1