REPORT OF SURVEY
FOR
PIERCE NATIONAL LIFE INSURANCE COMPANY
LOS ANGELES, CALIFORNIA

OF

THE PROPERTY DESCRIBED IN DOCKET 6013, PAGE 587, MARICOPA CO. RECORDS, MARICOPA CO., ARIZ.

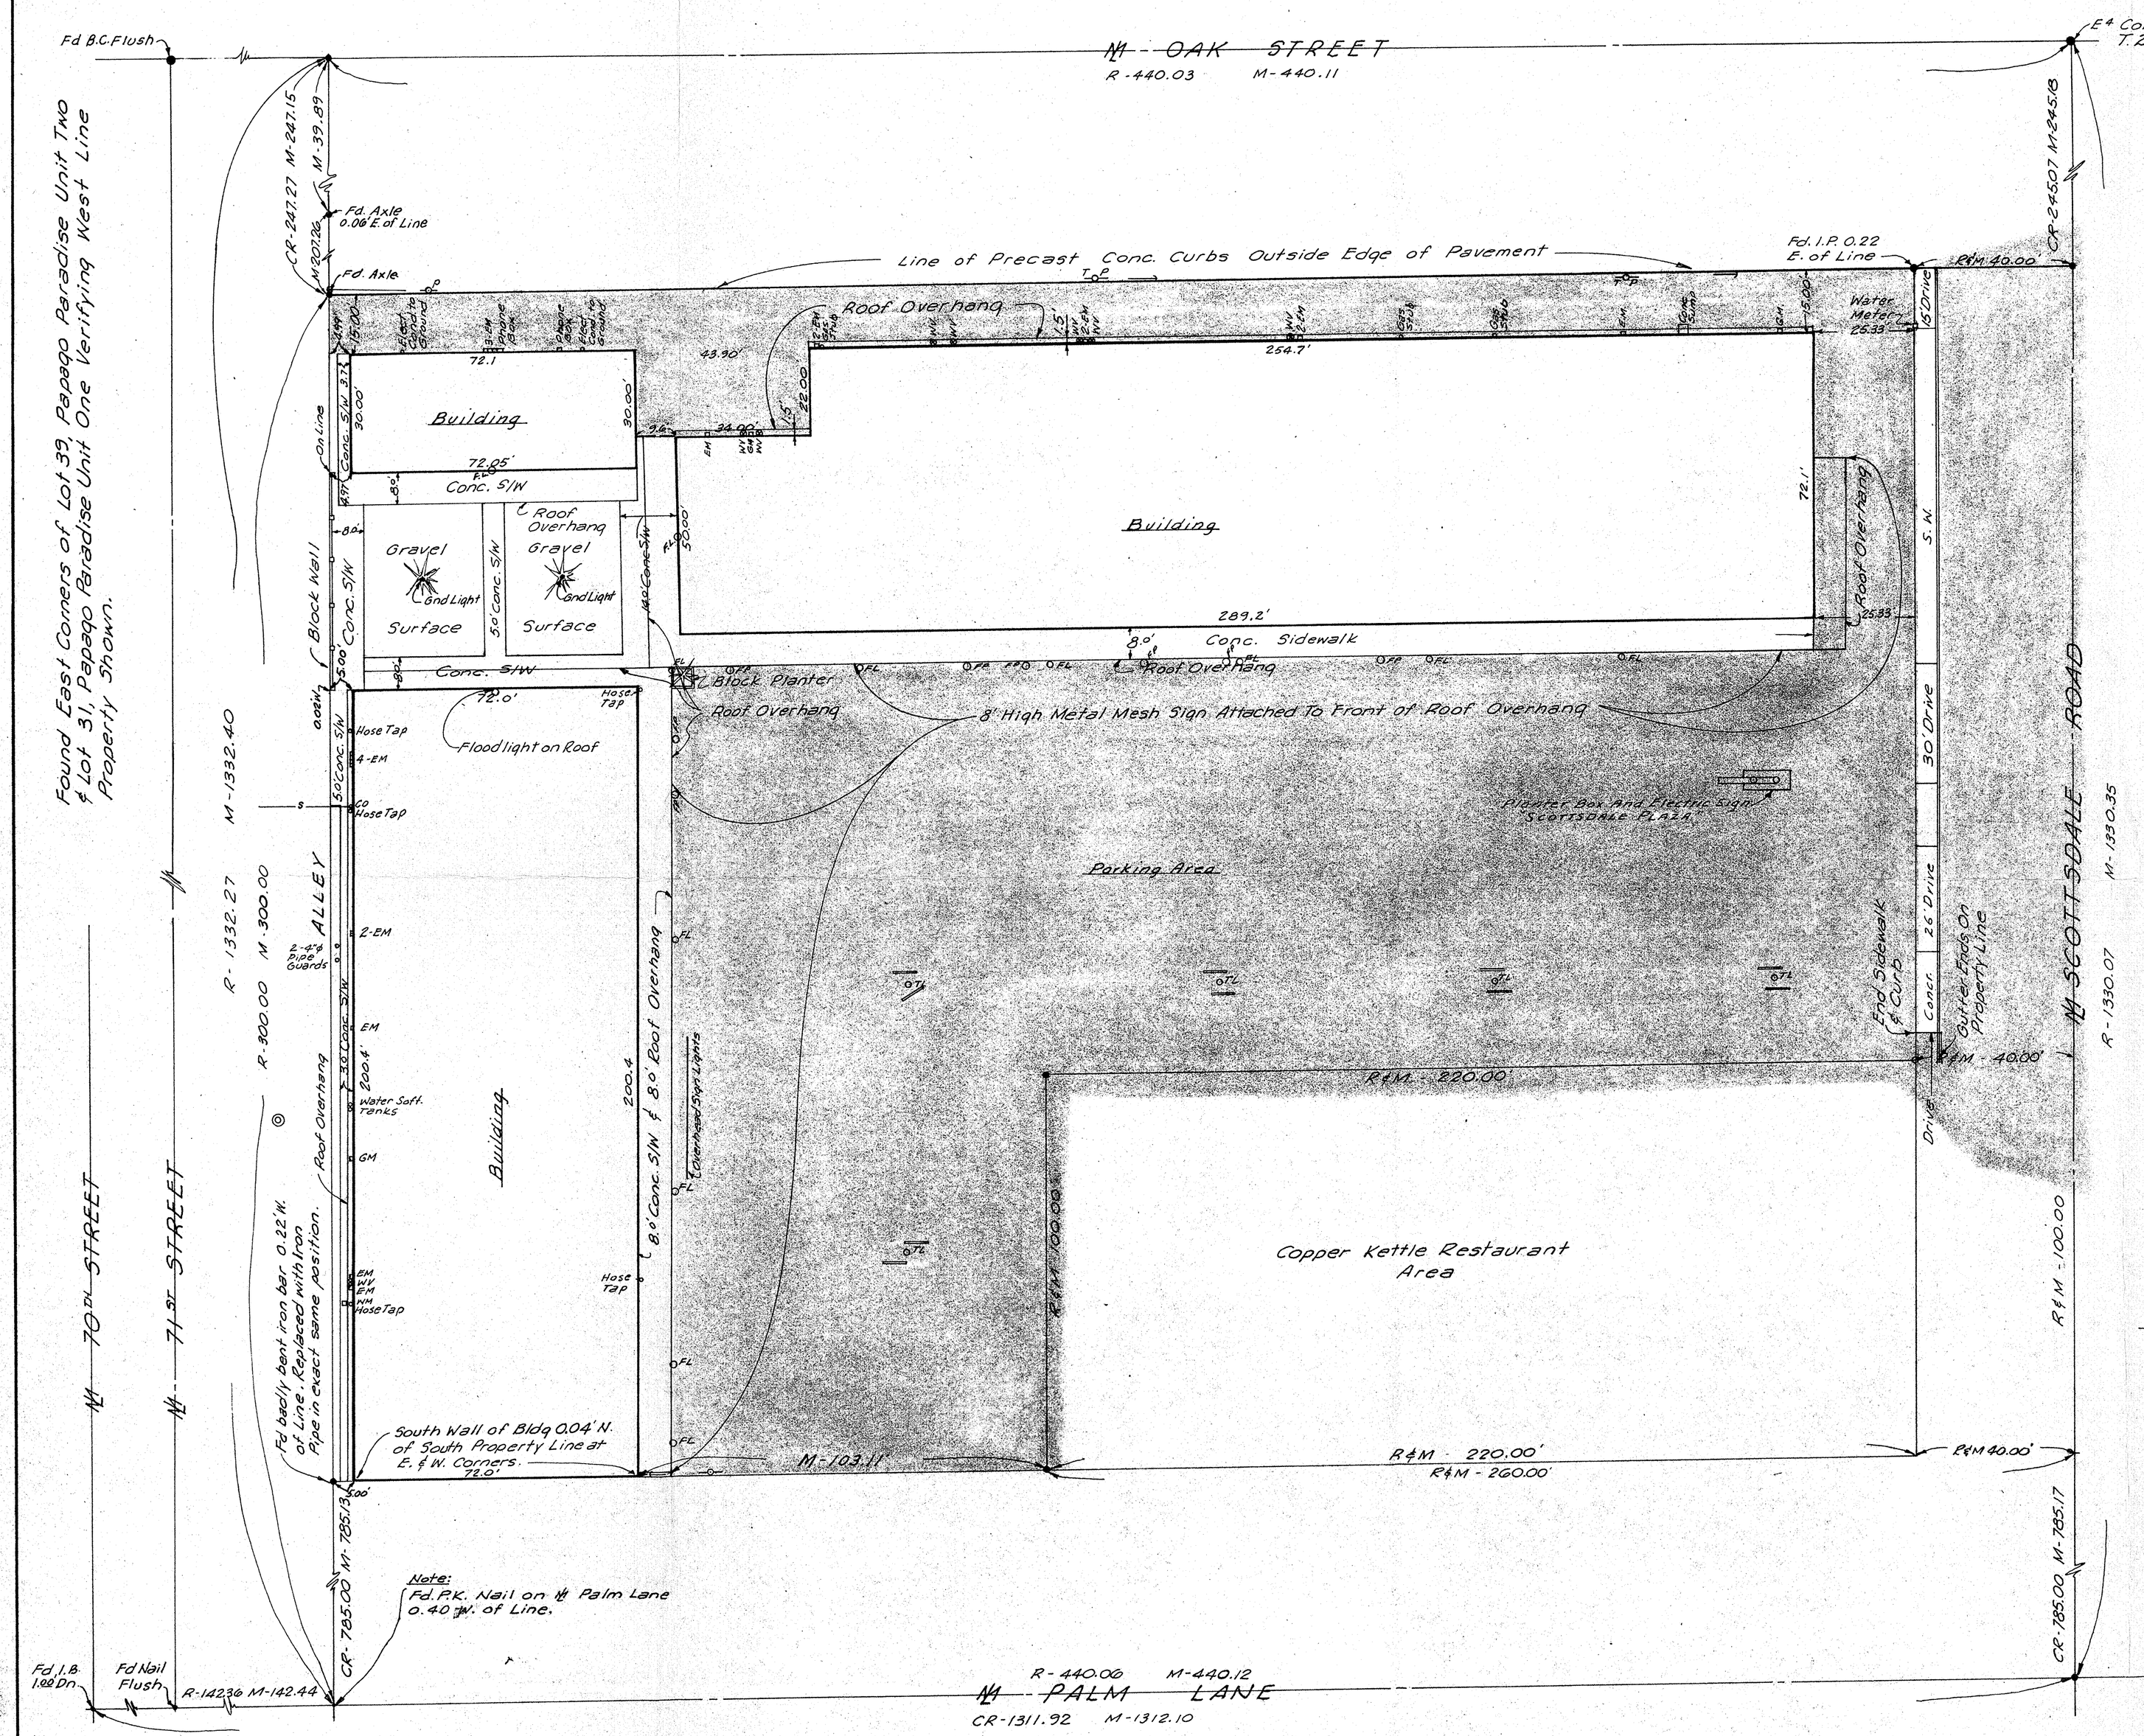

Scale: 1" = 20'

LEGEND

- ● - Fd. Iron Pipe flush unless otherwise noted.
- ○ - Set ½" Iron Pipe
- R - Data from Maricopa County Records.
- CR - Calculated from R
- M - Measured Distance
- M - Monument Line
- WV - Water Valve
- CO - Sewer Cleanout
- FL - Flourescent Tube Light
- ◎ - San. Sewer Manhole
- P - Power Pole
- EM - Electric Meter
- GM - Gas Meter
- Tel - Telephone Pole
- —S— Sanitary Sewer
- Precast Concrete Curb, 6'0" Long, 6" High, 6" Wide
- BC - Brass Cap
- FL - Floodlight (3 Lights Each Unit)
- Asphaltic Concrete Pavement
- F.P. Covered Flag Pole Sockets In Paving.

This will certify that the Survey shown hereon was made under my direction during the month of December, 1968.

Eugene V. Skelley

Note:
No underground utilities shown hereon except where indicated by surface fixtures.

ARIZONA SURVEYING SERVICE
2802 W. SOLANO DR. N., PHOENIX, ARIZONA
DRAWING NO. L-68-11537

DIN# 58183-1