REPORT OF SURVEY

OF

The S. 1/2, E. 1/2, N. 1/2, W. 20 A., Lot 9, Sec. 3, T. 2 N., R. 3 E., G. & S. R. B. & M., Maricopa County, Arizona, As Shown Hereon.

FOR

FRED BECKMAN
2250 E. State Ave.
Phoenix, Arizona

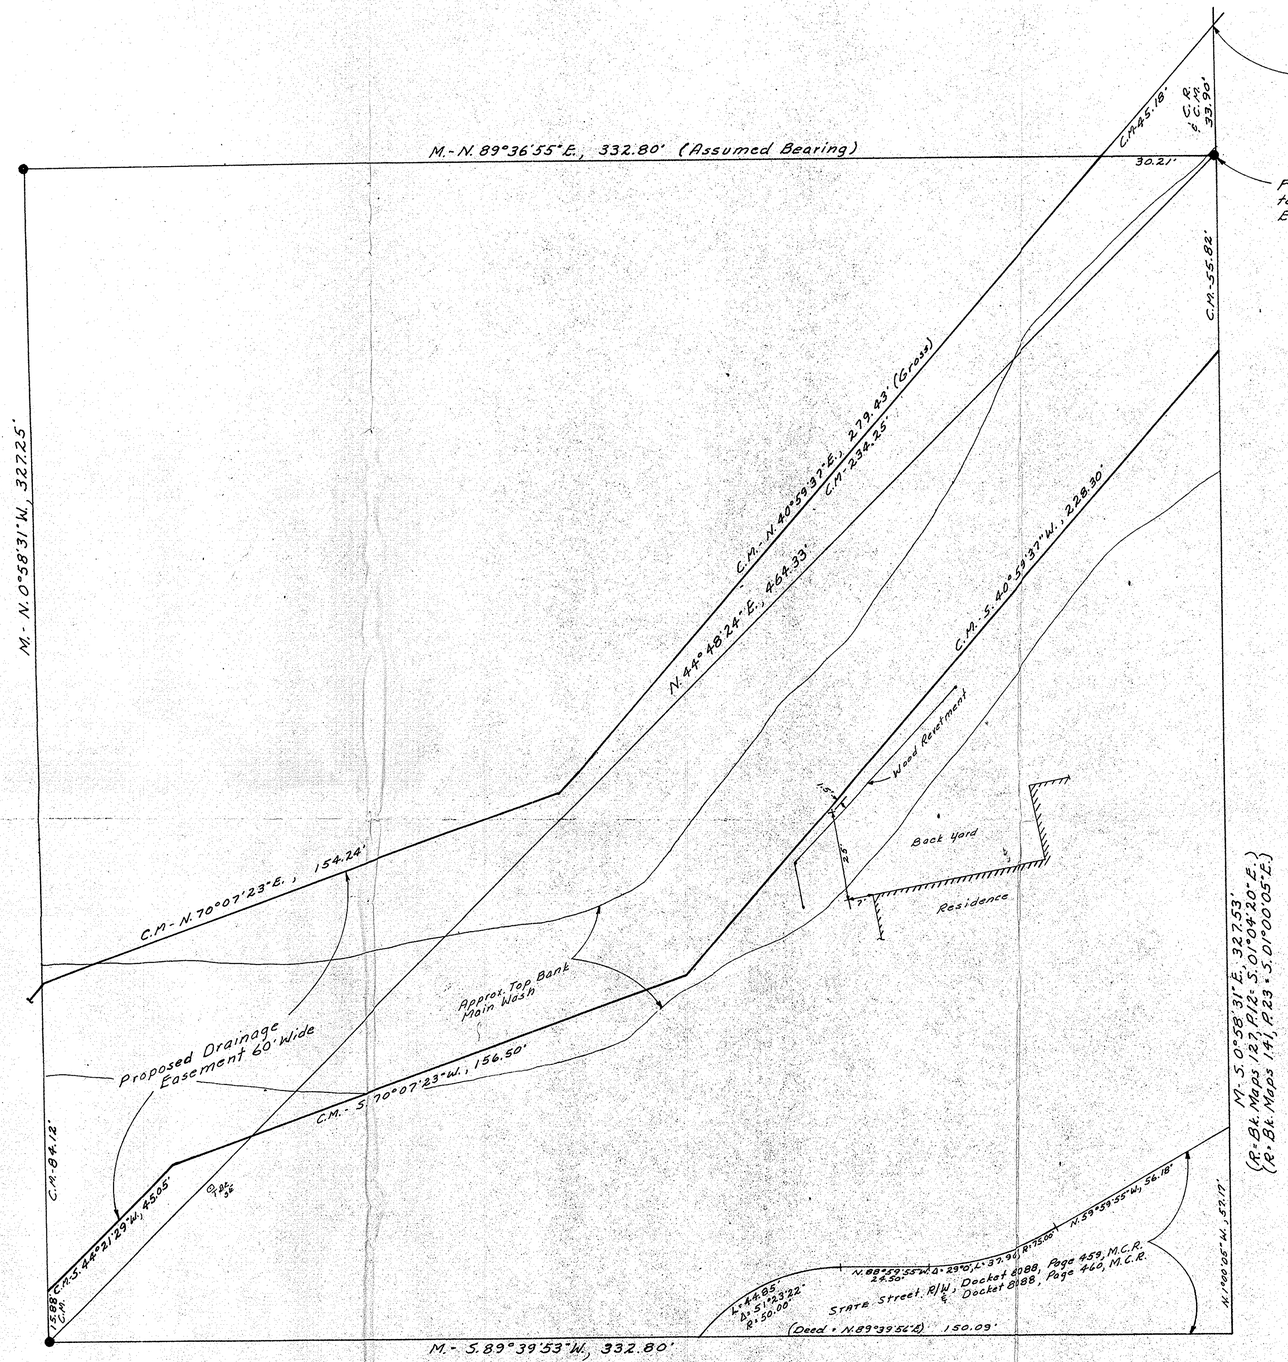

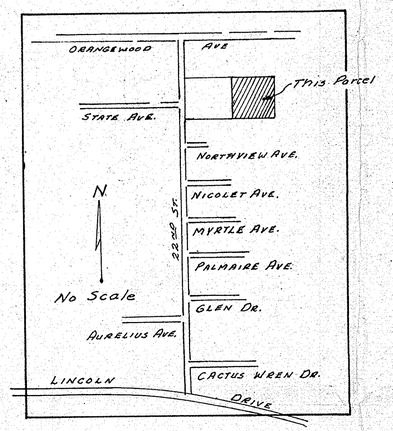

VICINITY MAP

N

Scale: 1" = 20'

LEGEND

- ● = Monument Found
- ● = Iron Pipe or Iron Bar Found
- ○ = 1/2" I.D. Iron Pipe Tagged L. S. 1681 Set This Survey
- R = Data From Maricopa County Records
- CR = Calculated From R
- M = Measured in Field
- CM = Calculated From M
- = Wire or Wood Fence
- = Chain Link Fence
- = Block or Stone Wall

Note: The 1.5' clearance dimension between the easm't and back yard is computed from adequate measurements for locating the residence that are not shown.

CERTIFICATION: This will certify that the survey shown hereon was done under my supervision during the months of July, 1968, April, 1970 and Nov., 1971.

Eugene W. Shilling
Nov. 15, 71

ARIZONA SURVEYING SERVICE
5704 N. 27th AVENUE, PHOENIX, ARIZONA
Drawing No. L-71-11674, Phone: 277-3904

DIN # 58189-1