S.W. QUARTER OF SECTION 7 TOWNSHIP 4 N., RANGE 2E., SHEET NO.

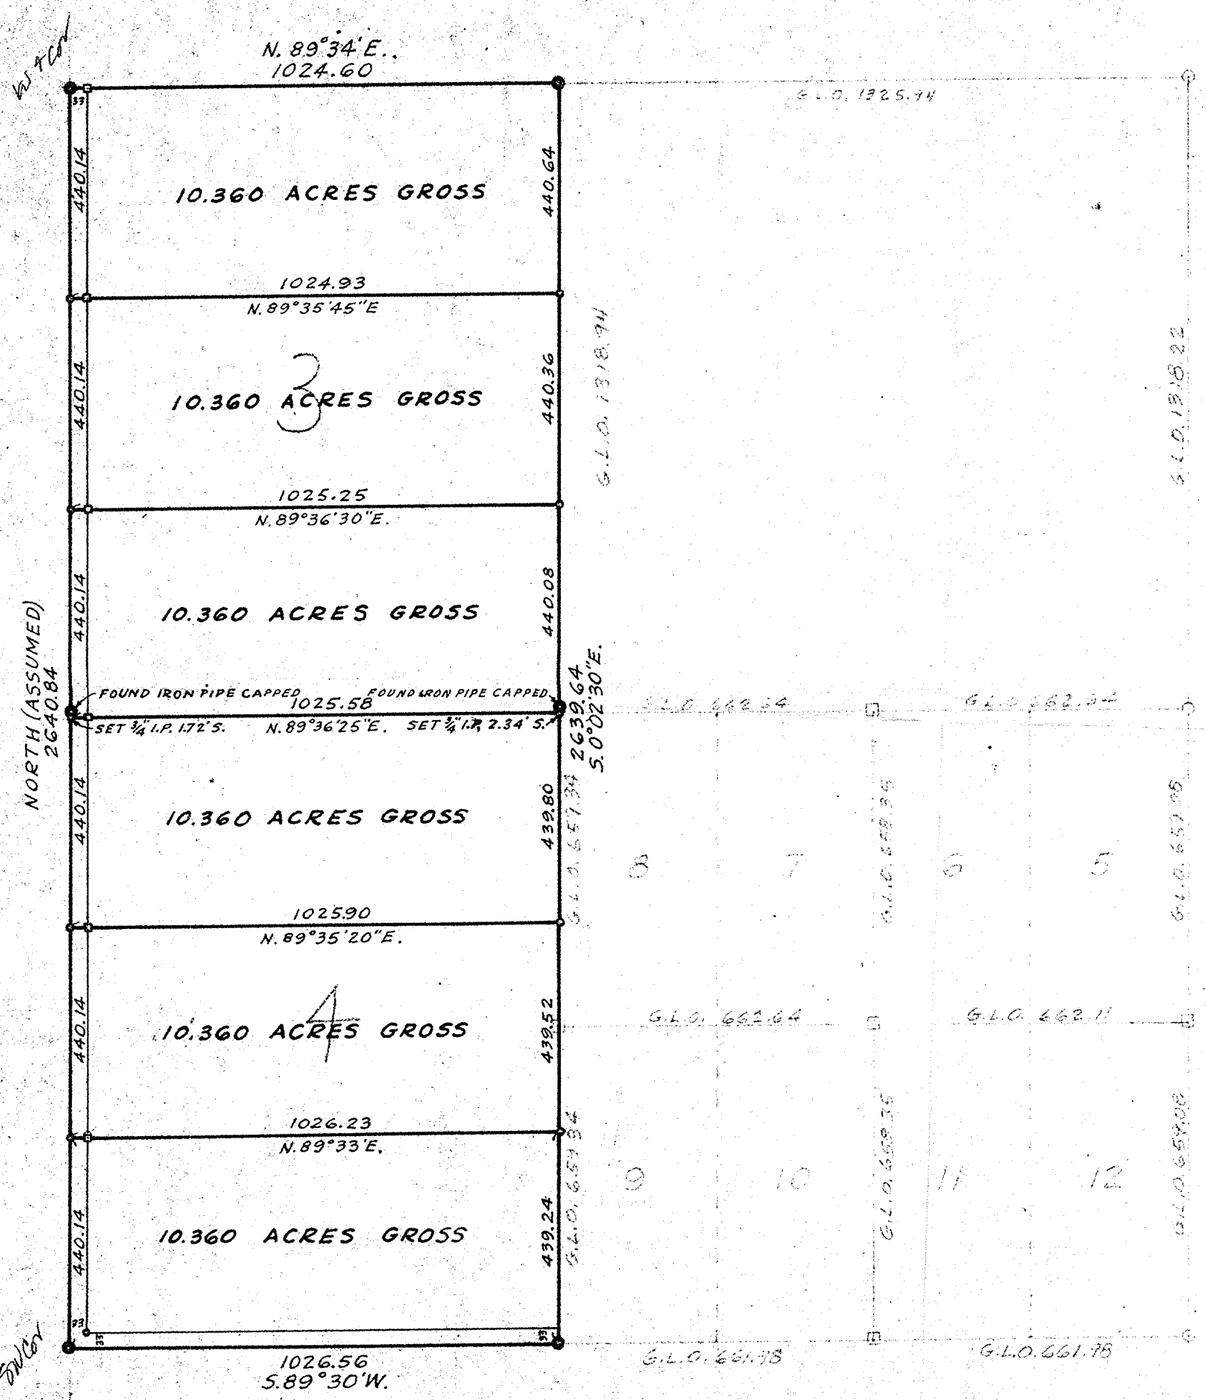

● IRON PIPE WITH BRASS CAP FOUND
○ IRON PIPE SET
□ WOOD STAKE SET

N

SCALE: 1" = 300'

REGISTERED LAND SURVEYOR
CERTIFICATE EXPIRES
Wm. H. BARTLETT
DEC 31, 1958
ARIZONA, U.S.A.

SURVEYS

SUBDIVISION OF LOT 3 & 4 COMPLETED MAY 31, 1958

SURVEY IN S.W. ¼, SEC. 7, T4N, R2E., G&S.R.B.&M.,
MARICOPA COUNTY, ARIZONA

BARTLETT ENGINEERING COMPANY
31 S. 1ST AVE., PHOENIX, ARIZONA
PHONE AL 3-7212

DIN # 58194-1