IN S.W. $\frac{1}{4}$ S.W. $\frac{1}{4}$,
SEC. 12,
T. 4 N., R. 2 E.

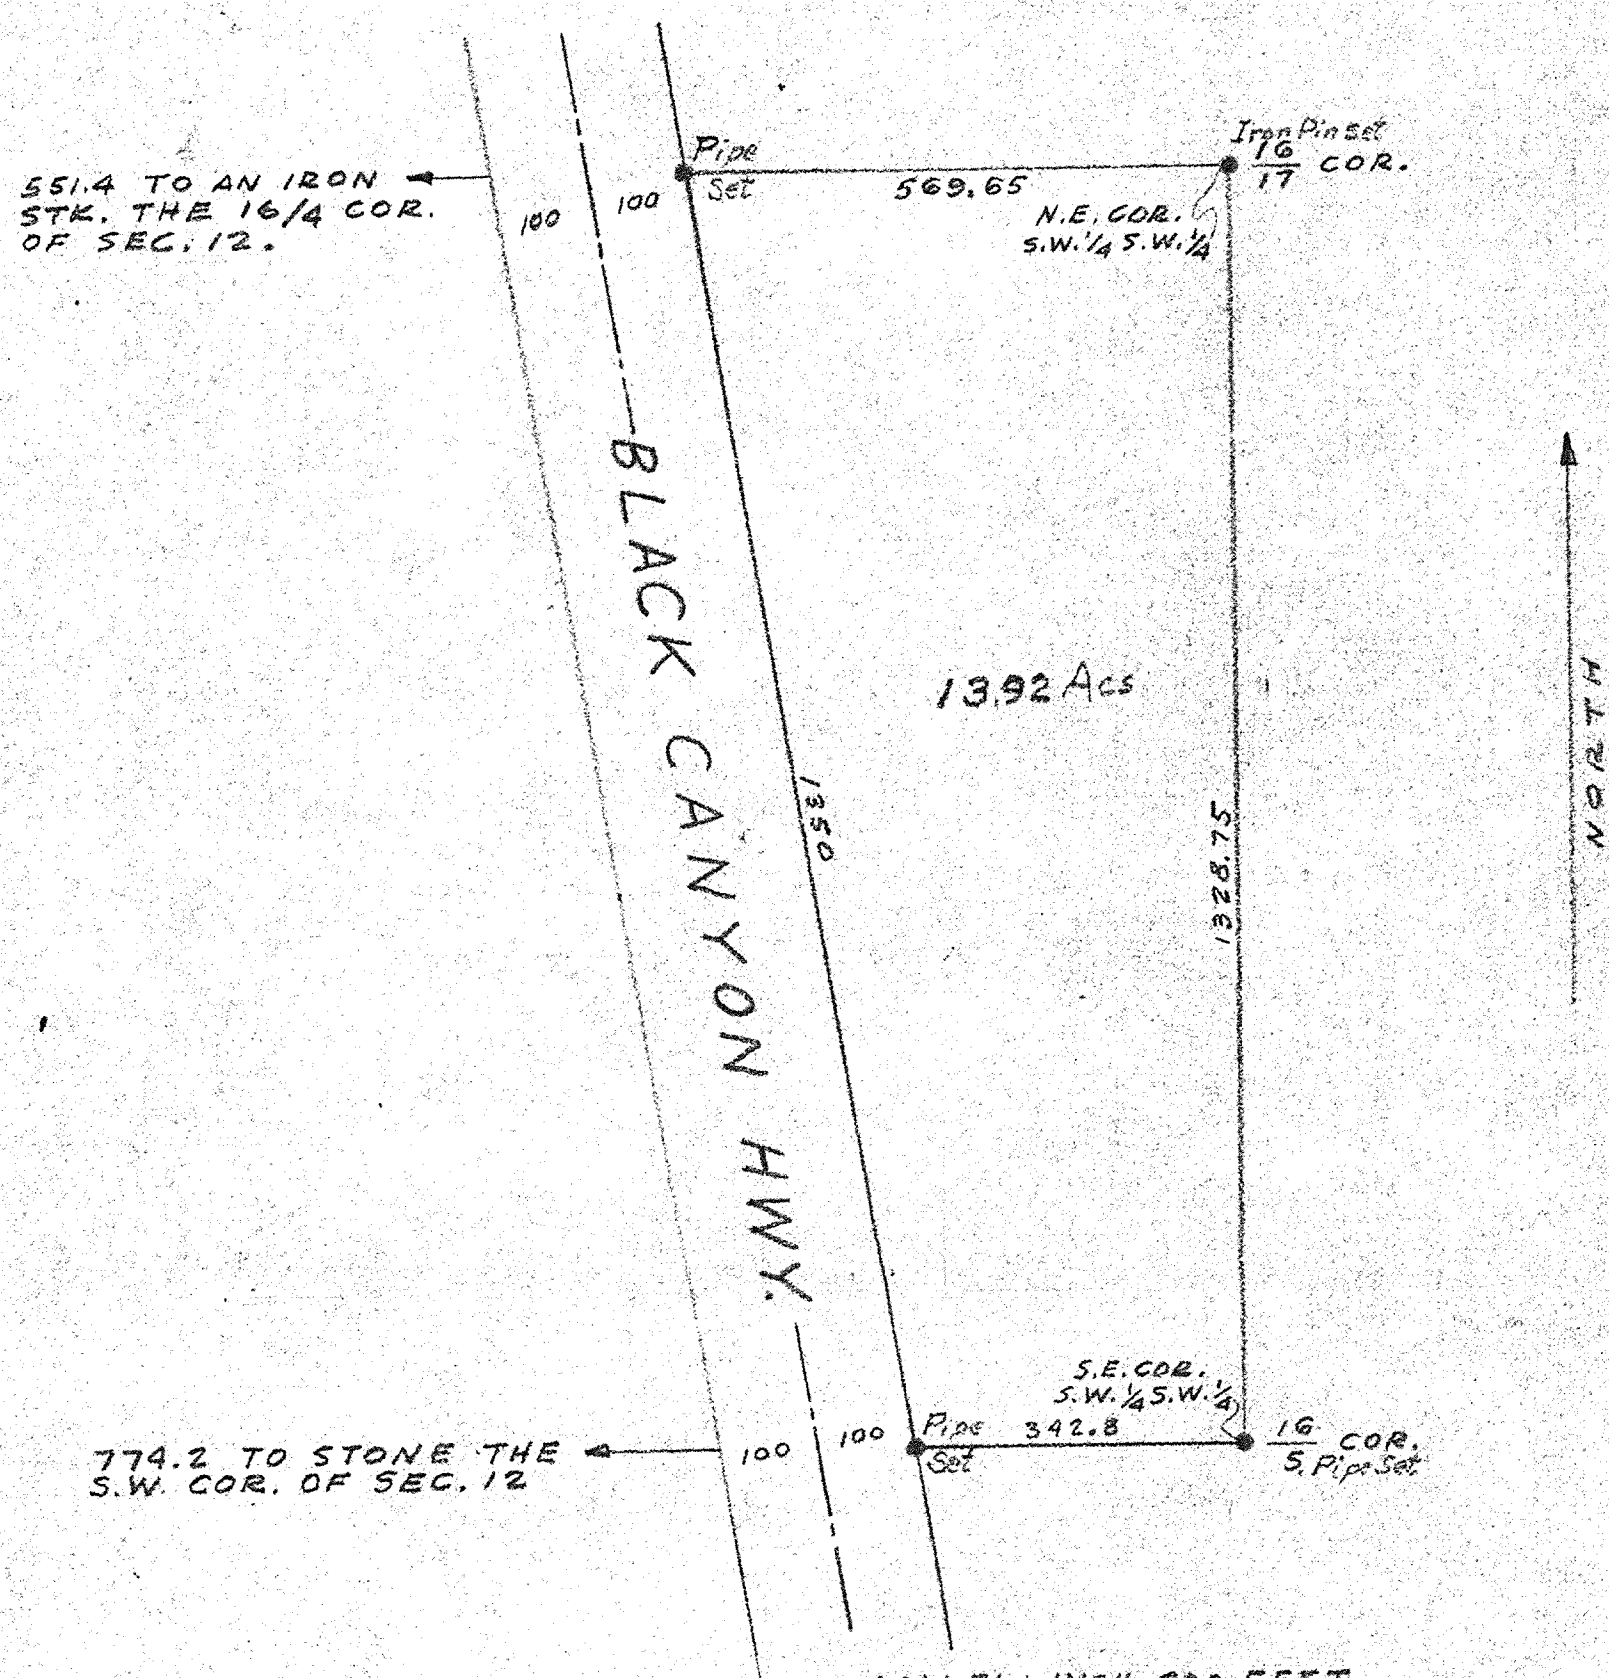

CERTIFICATE OF SURVEY

THIS IS TO CERTIFY THAT I HAVE MADE A SURVEY OF THE PREMISES AS SHOWN BY PLAT HEREON AND DESCRIBED AS BEING ALL OF THAT PORTION OF THE S.W. $\frac{1}{4}$ S.W. $\frac{1}{4}$, SEC. 12, T. 4 N., R. 2 E., G. & S.R. B. & M. LYING EAST OF BLACK CANYON HIGHWAY, SITUATE IN MARICOPA COUNTY, ARIZONA, DURING THE MONTHS OF MARCH, 1948, AND OCTOBER, 1954.

Wm. H. Bartlett
REGISTERED LAND SURVEYOR

REGISTERED LAND SURVEYOR
CERTIFICATE EXPIRES
WM. H. BARTLETT
DEC. 31, 1954
ARIZONA, U.S.A.

BARTLETT ENGINEERING CO.
31 S. 1ST AVE.
PHOENIX, ARIZONA
AL 3-7212

DIN# 58197-1 12, 4N-2E