SURVEY IN S.W. $\frac{1}{4}$, SEC. 19, T. 1 S., R. 3 W., G. & S. R. B. & M., MARICOPA COUNTY, ARIZONA

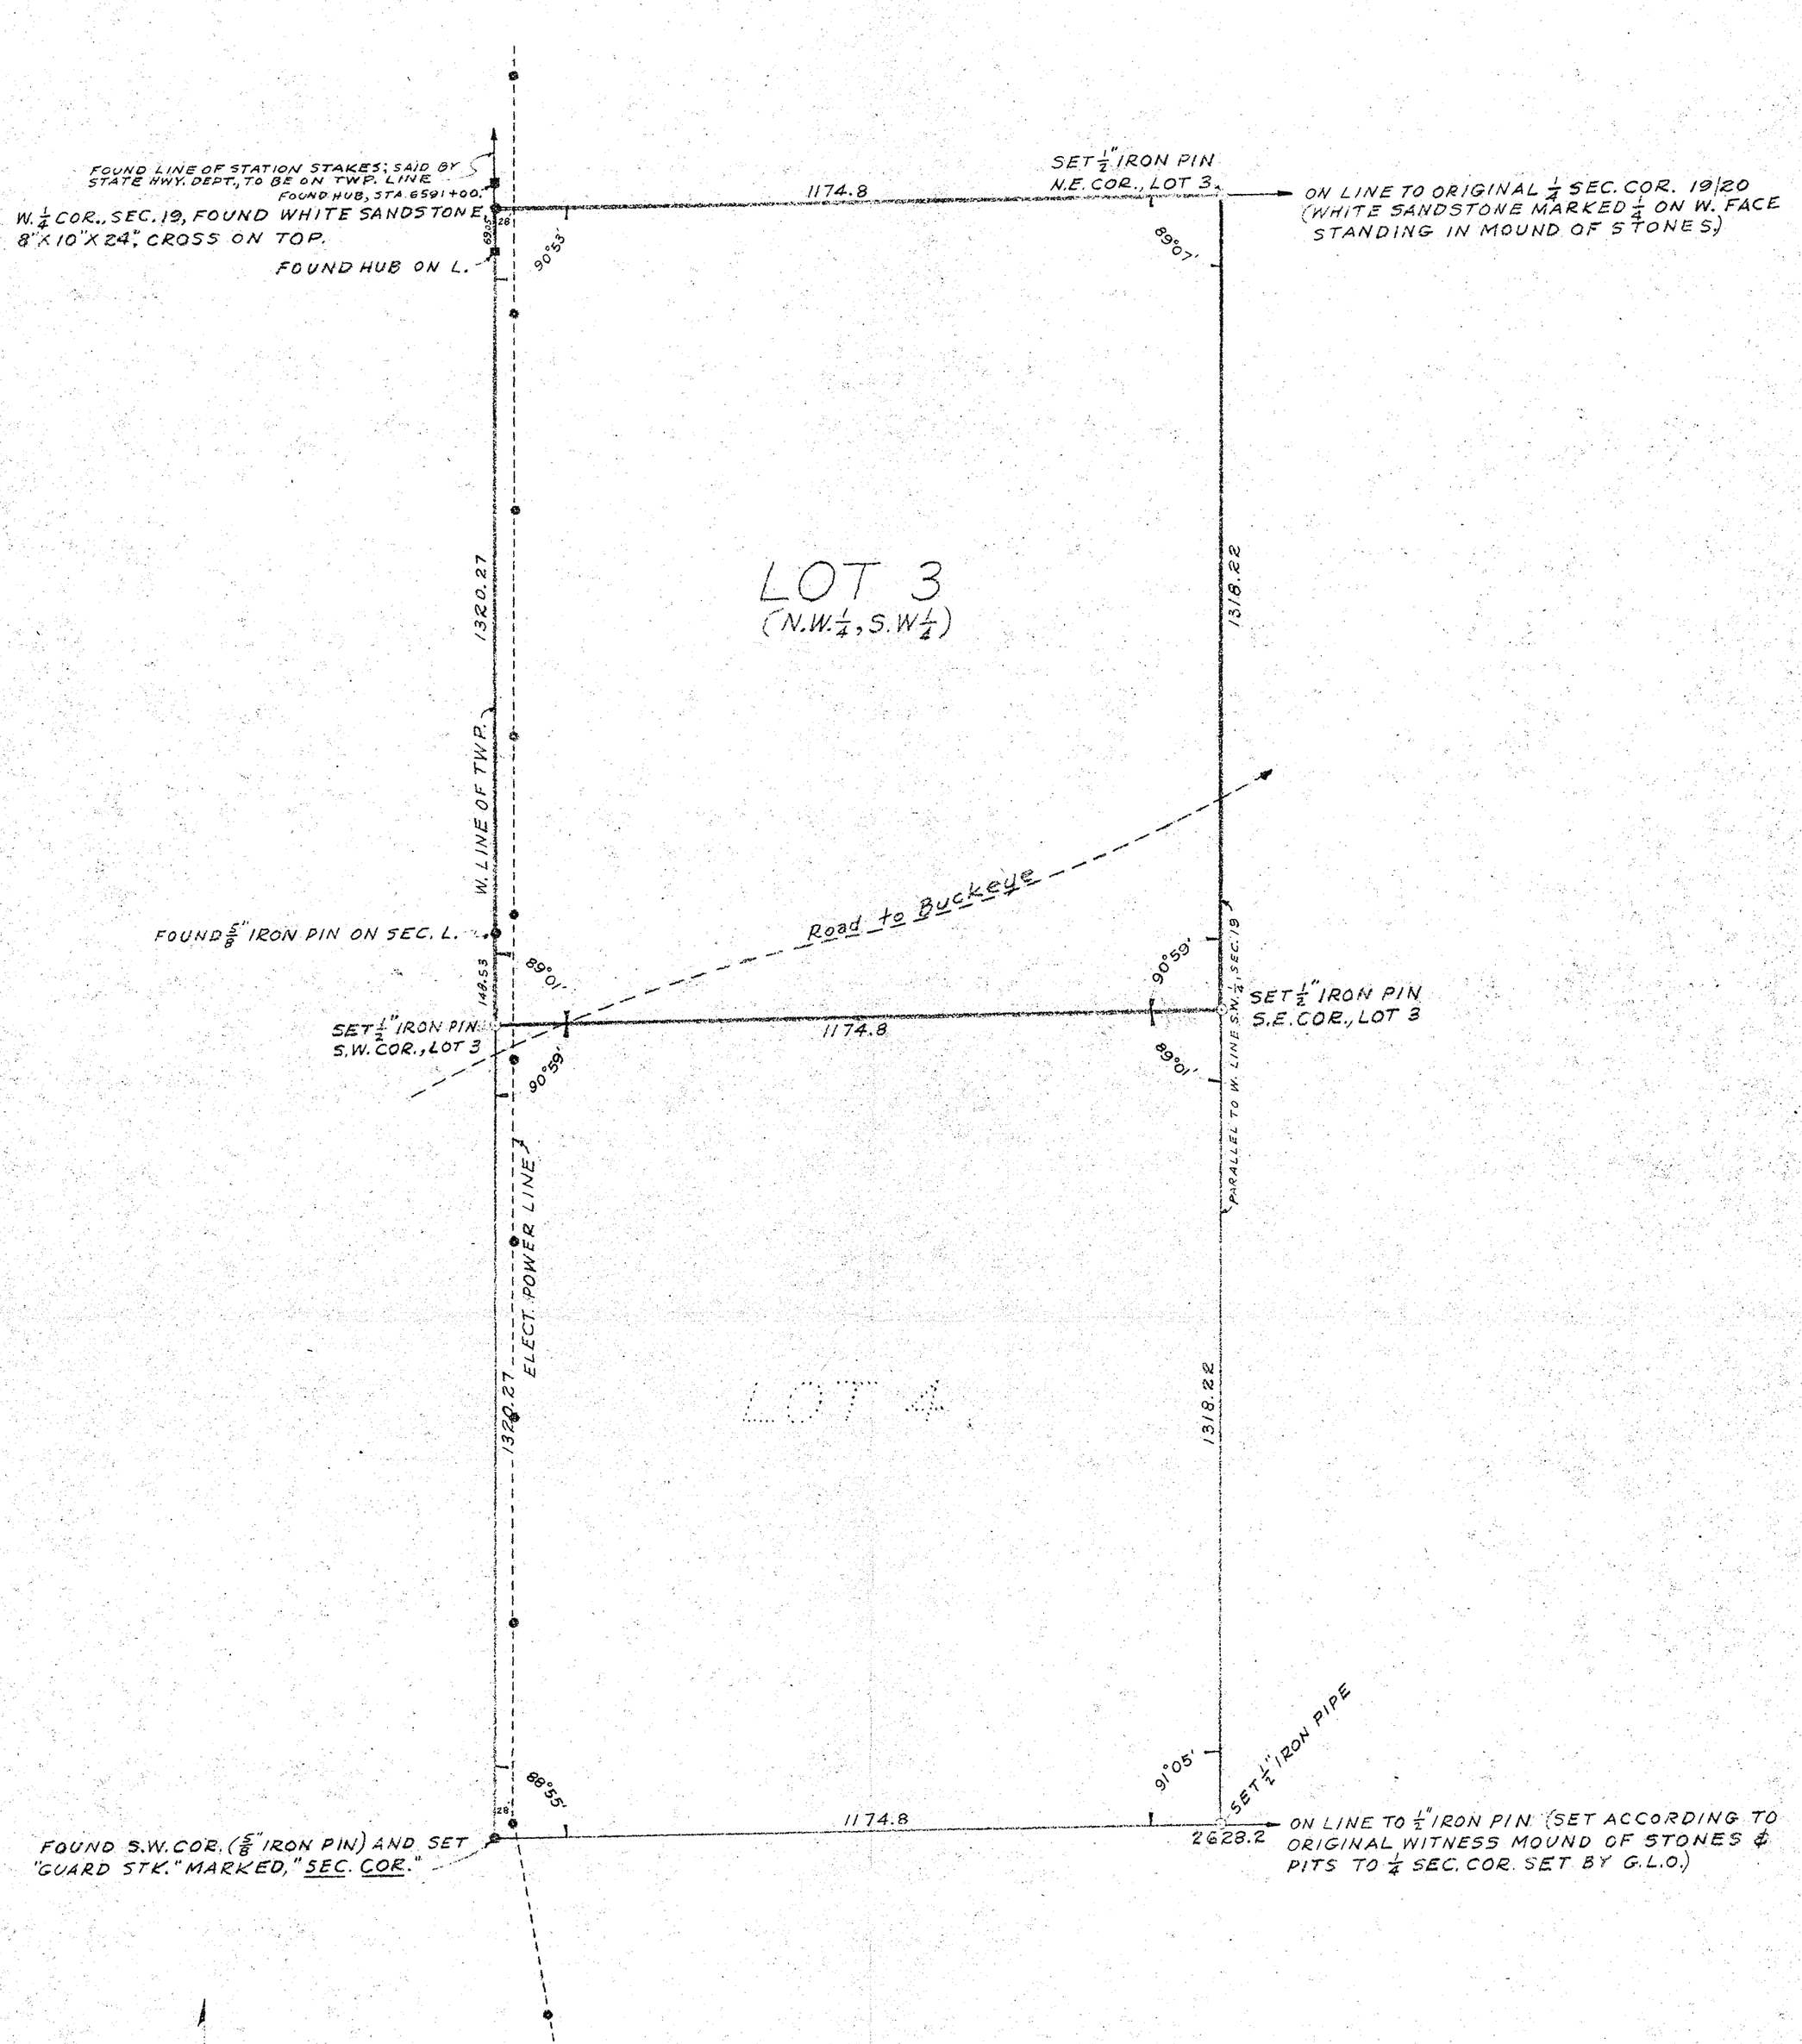

CERTIFICATE OF SURVEY

This is to certify that I have made a survey of the premises as shown by plat hereon and that I have marked the property corners with iron-pin stakes this 14th day of May, 1954.

Wm. H. Bartlett
REGISTERED LAND SURVEYOR

SCALE: 1 INCH = 200 FEET

REGISTERED LAND SURVEYOR
CERTIFICATE EXPIRES
WM. H. BARTLETT
DEC. 31, 1954
ARIZONA, U.S.A.

BARTLETT ENGINEERING CO.
31 S. FIRST AVE.,
PHOENIX, ARIZONA

DIN# 58200-1