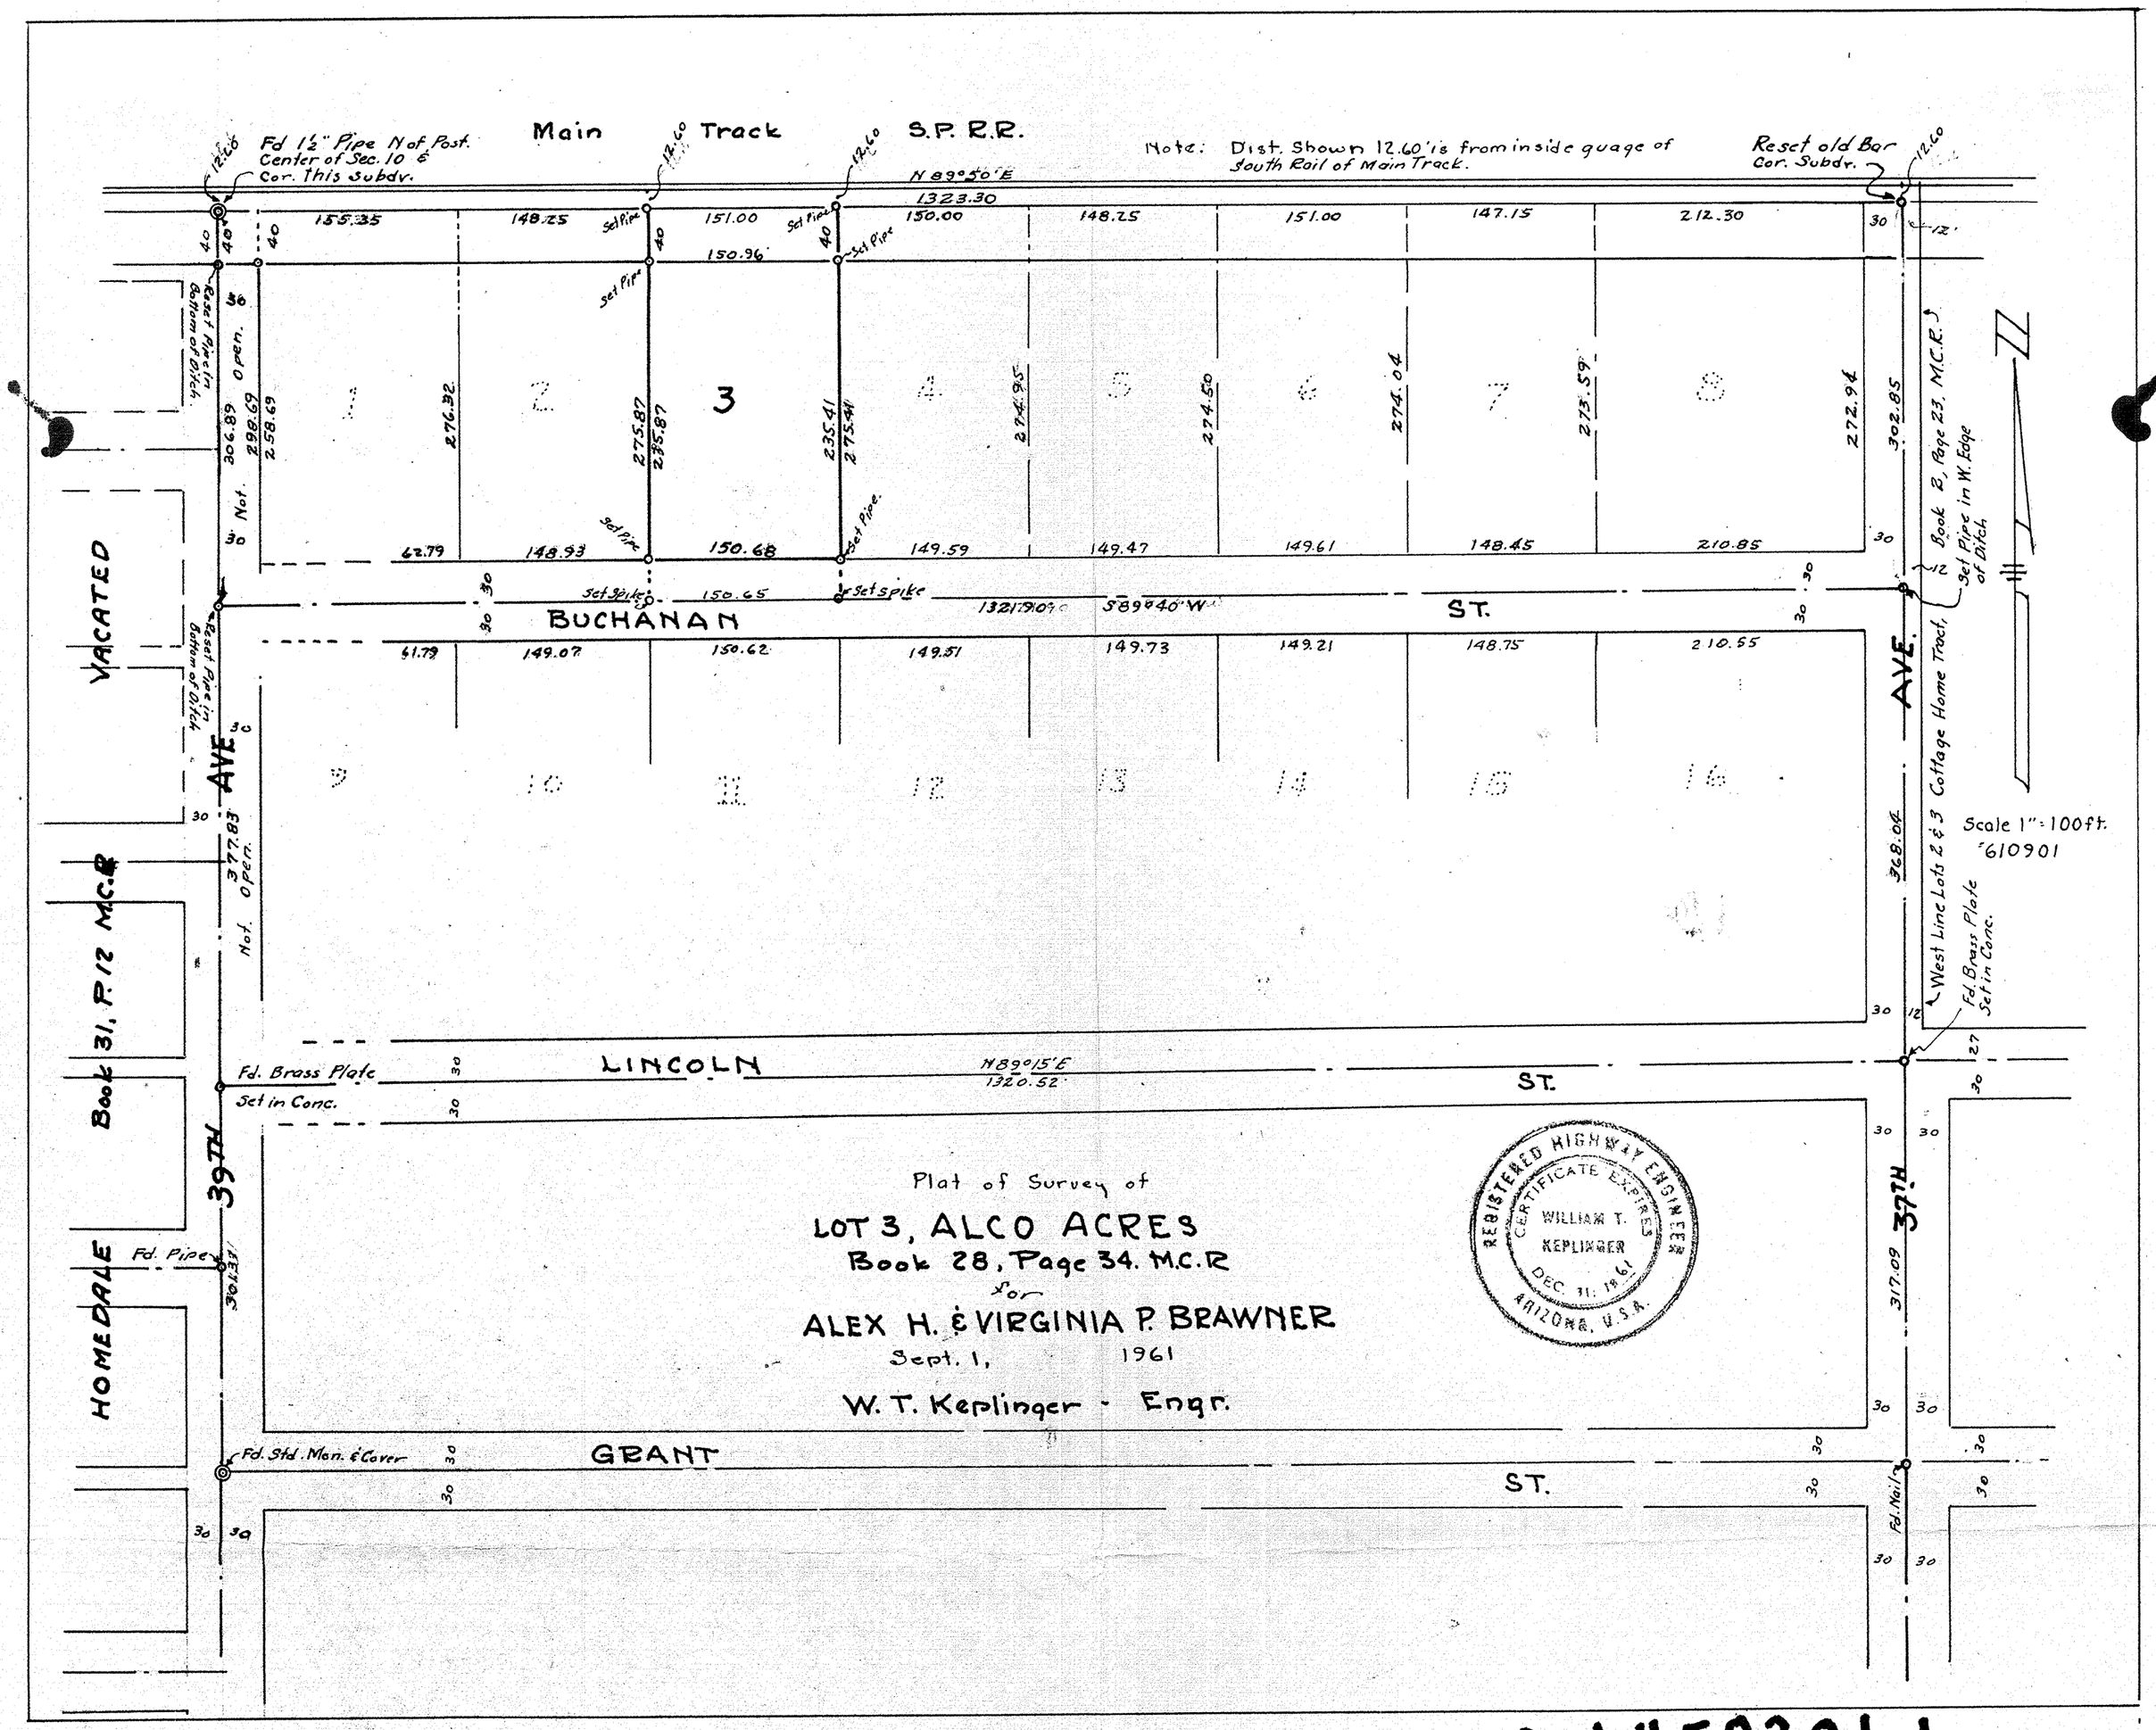
Main Track S.P. R.R.
Fd 1½" Pipe N of Post. Center of Sec. 10 & Cor. this Subdv.
Note: Dist. Shown 12.60' is from inside guage of South Rail of Main Track.
Reset old Bar Cor. Subdv.
N 89°50' E
1323.30
155.35
148.25
151.00
150.00
148.25
151.00
147.15
212.30
150.96
Set Pipe
Reset Pipe in Bottom of Ditch
Not. Open.
306.89
298.69
258.69
276.32
275.87
235.41
274.95
274.50
274.04
273.59
272.94
302.85
62.79
148.93
150.68
149.59
149.47
149.61
148.45
210.85
Set Spike
150.65
BUCHANAN ST.
S 89°40' W
61.79
149.07
150.62
149.51
149.73
149.21
148.75
210.55
VACATED
AVE
377.83
Not. Open.
Book 31, P. 12 M.C.R.
Book 2, Page 23, M.C.R.
Set Pipe in W. Edge of Ditch
West Line Lots 2 & 3 Cottage Home Tract,
368.04
Fd. Brass Plate Set in Conc.
Scale 1" = 100 ft.
610901
LINCOLN ST.
N 89°15' E
1320.52
Fd. Brass Plate Set in Conc.
39TH
37TH
HOMEDALE
Fd. Pipe
301.31
317.09
Fd. Std. Mon. & Cover
GRANT ST.
Fd. Nail
Plat of Survey of
LOT 3, ALCO ACRES
Book 28, Page 34. M.C.R
for
ALEX H. & VIRGINIA P. BRAWNER
Sept. 1, 1961
W. T. Keplinger - Engr.
REGISTERED HIGHWAY ENGINEER
CERTIFICATE EXPIRES
WILLIAM T. KEPLINGER
DEC. 31, 1961
ARIZONA, U.S.A.

DIN #58201-1