Hold this copy
PRINT of Original Tracing

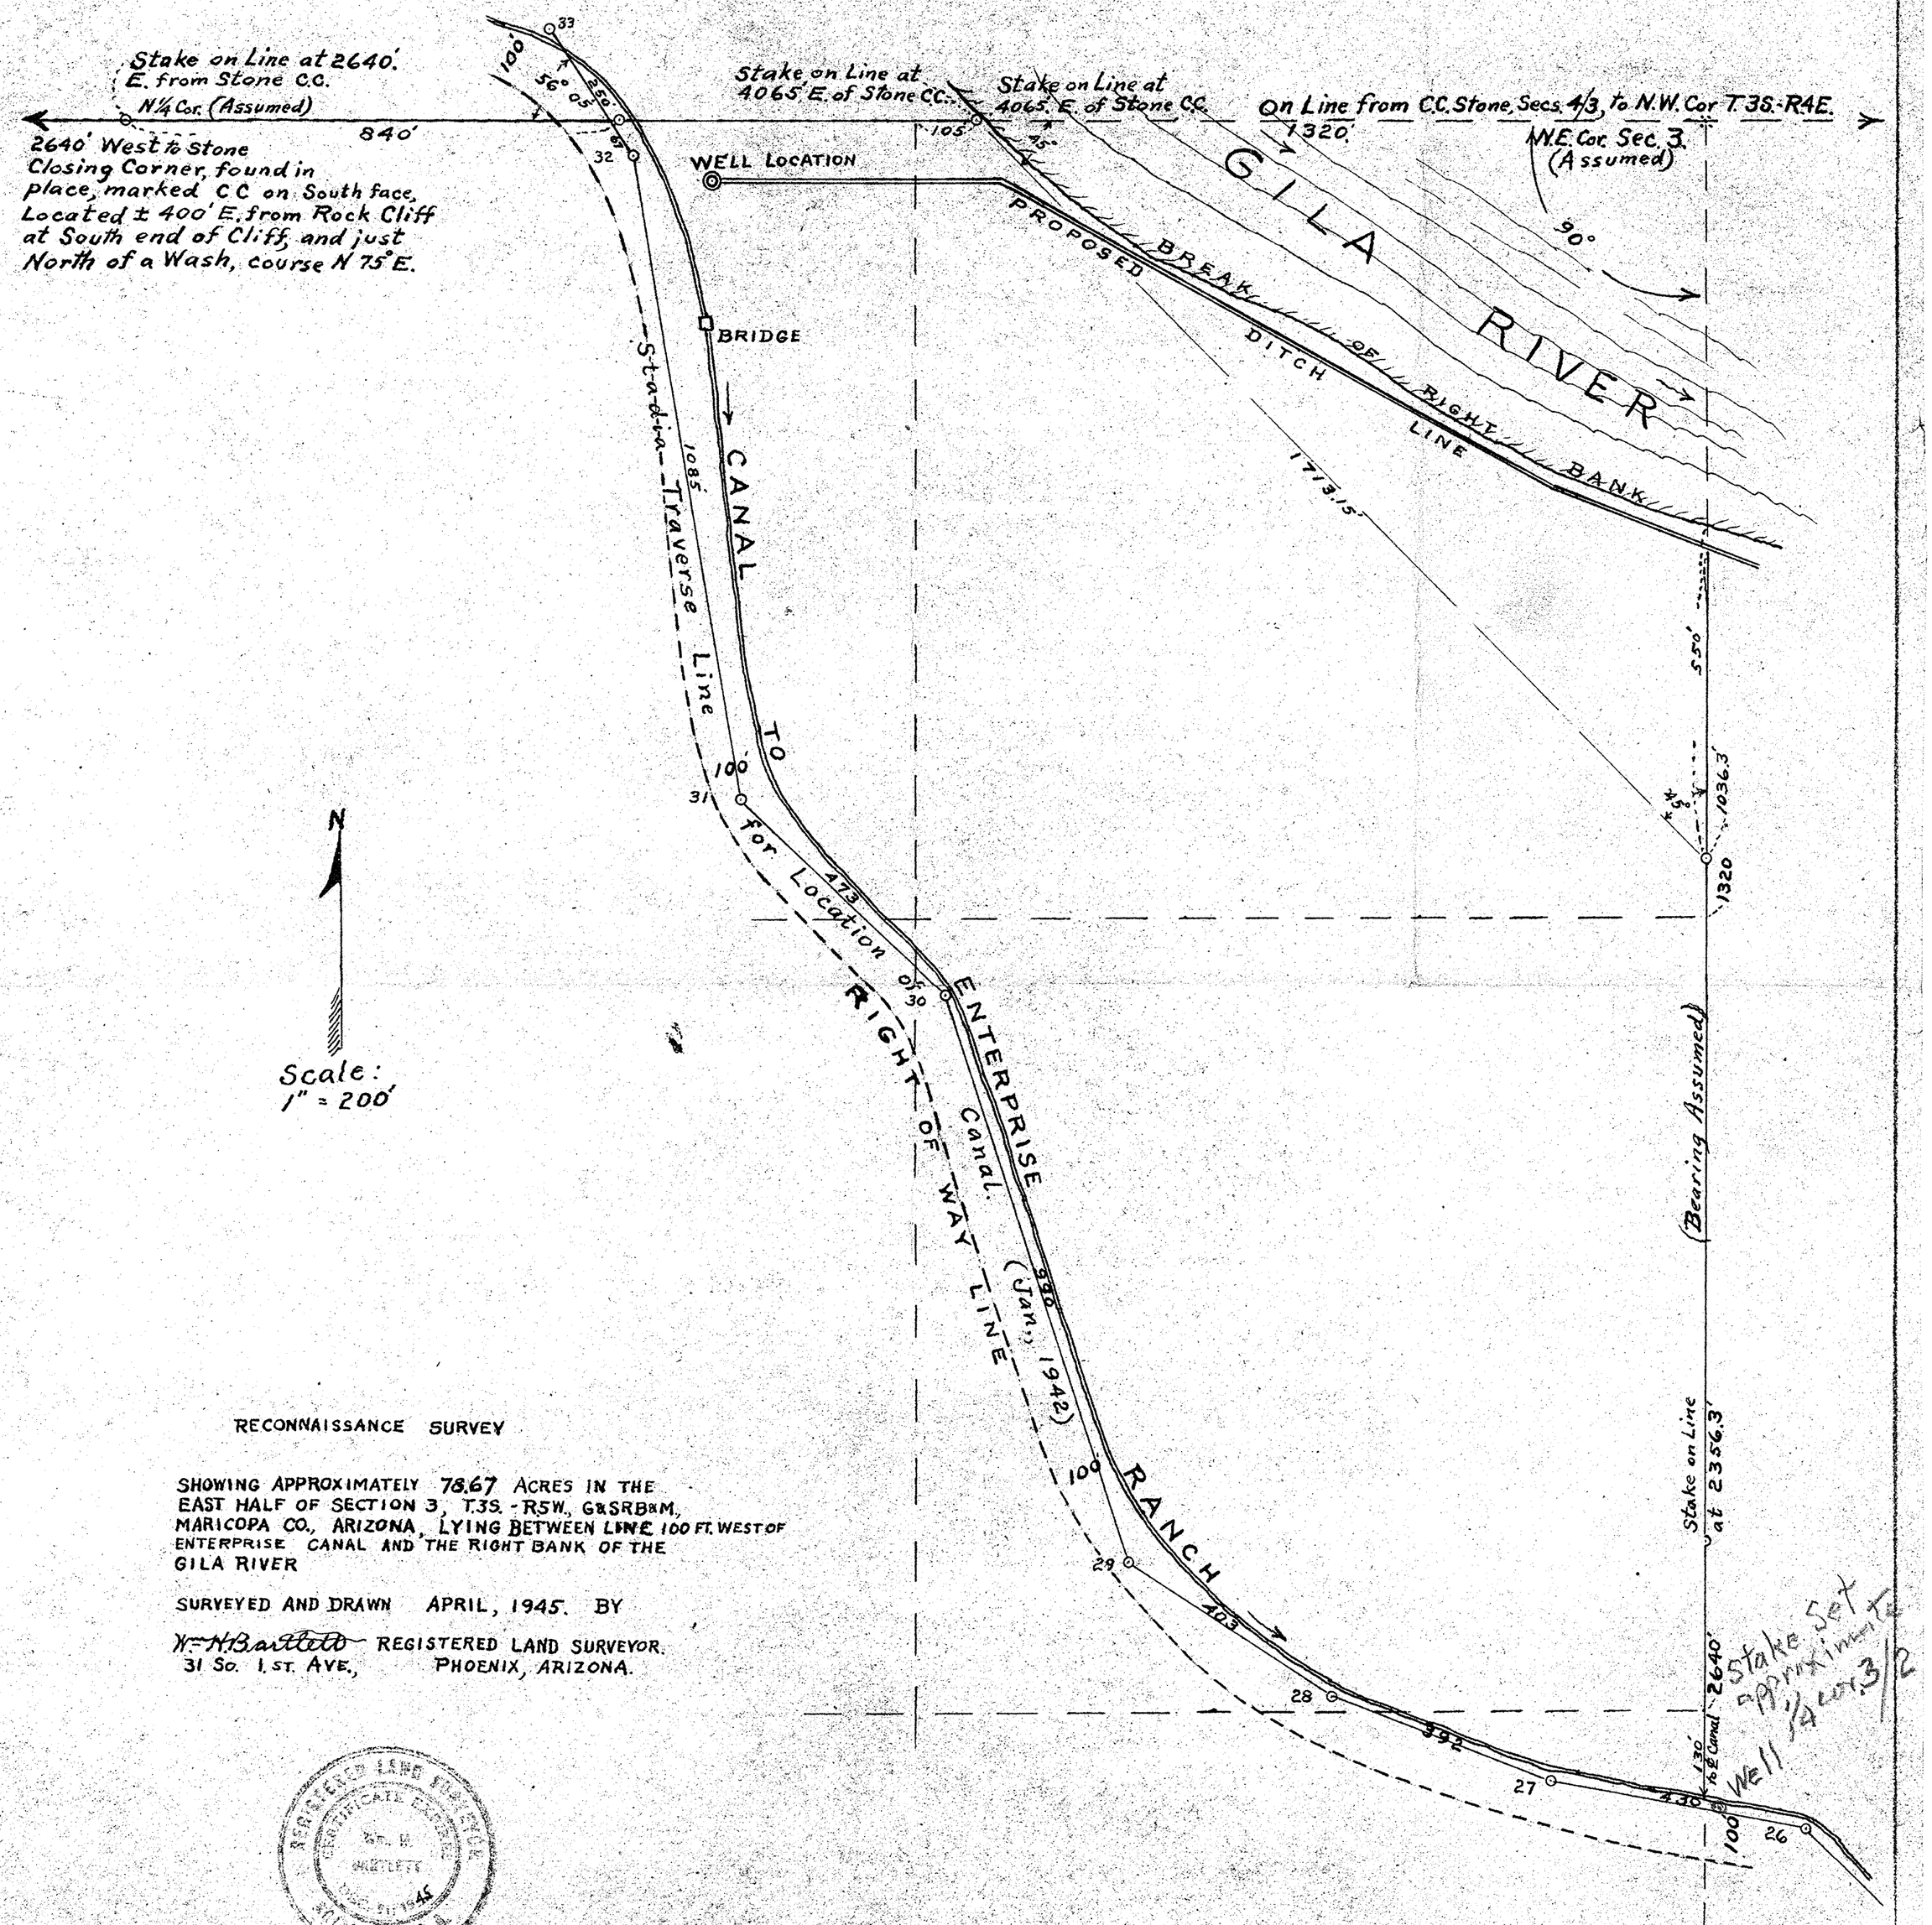

RECONNAISSANCE SURVEY

SHOWING APPROXIMATELY 78.67 ACRES IN THE EAST HALF OF SECTION 3, T.3S.-R.5W., G&SRB&M, MARICOPA CO., ARIZONA, LYING BETWEEN LINE 100 FT. WEST OF ENTERPRISE CANAL AND THE RIGHT BANK OF THE GILA RIVER

SURVEYED AND DRAWN APRIL, 1945. BY

W. H. Bartlett REGISTERED LAND SURVEYOR.
31 So. 1. ST. AVE., PHOENIX, ARIZONA.

REGISTERED LAND SURVEYOR
CERTIFICATE EXPIRES
W. H. BARTLETT
DEC. 31, 1945
ARIZONA, U.S.A.

DIN # 58210-1